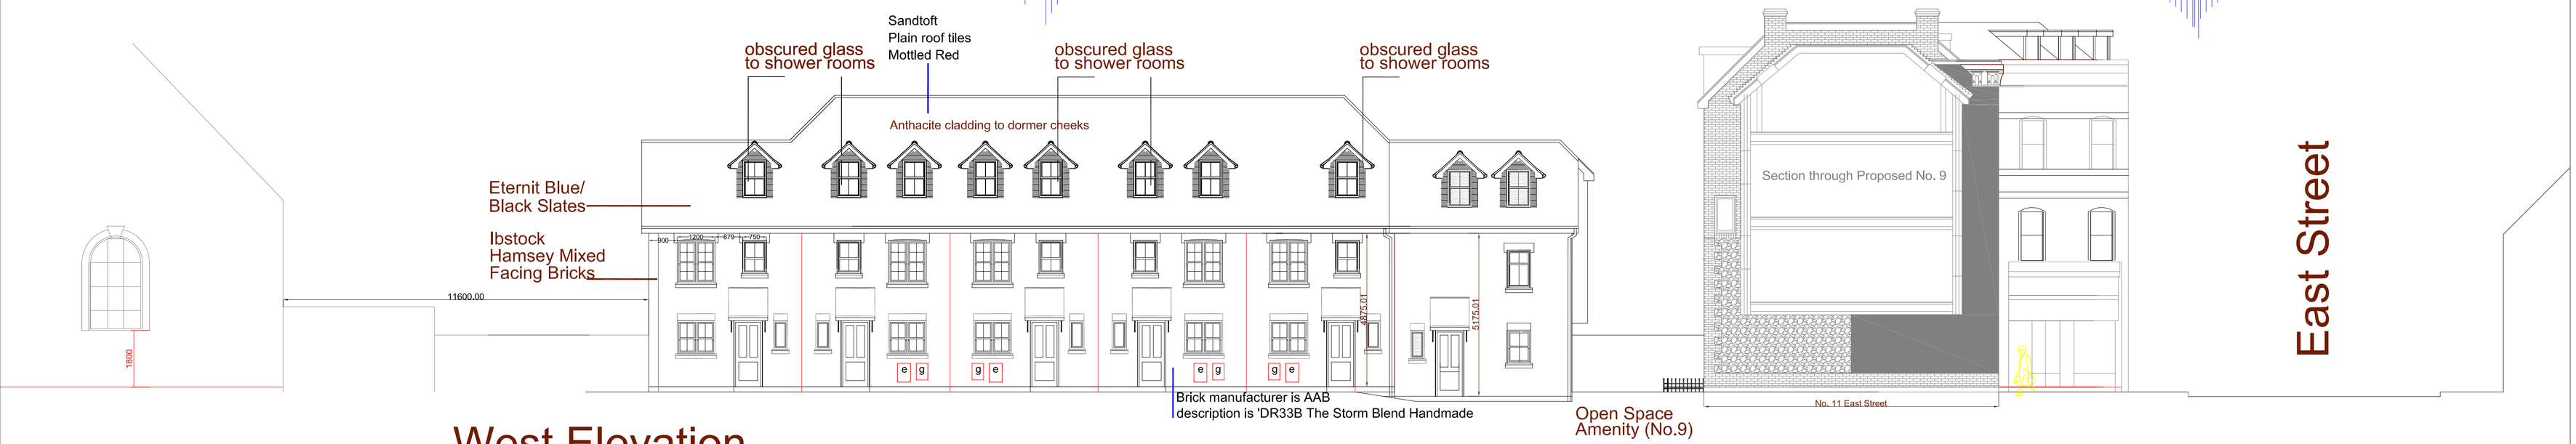

West Elevation

East Elevation

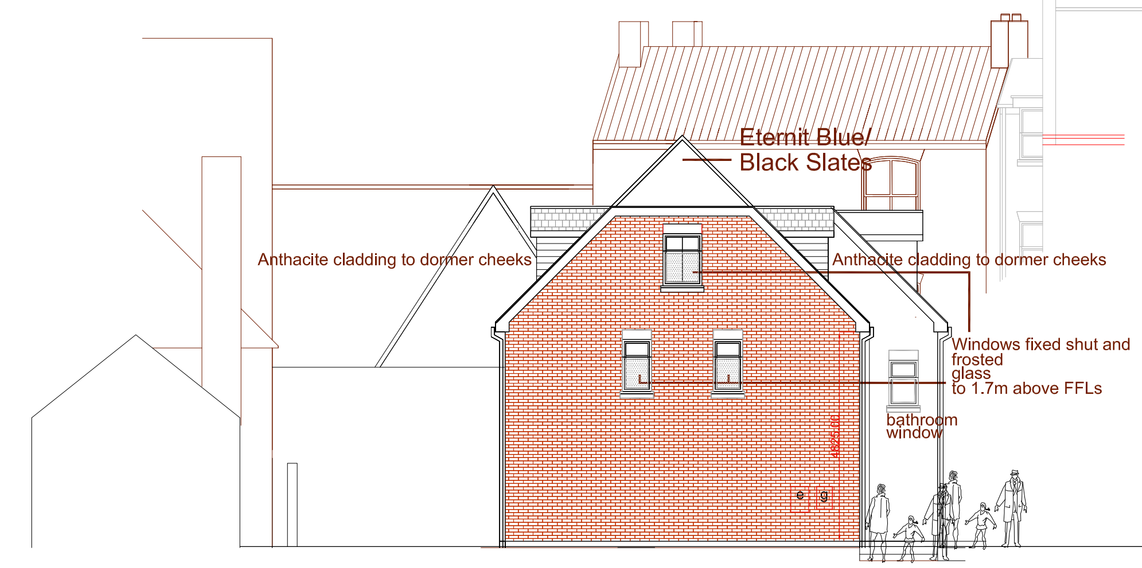

North Elevation / Section

Bear Hotel
Ex. Coach House

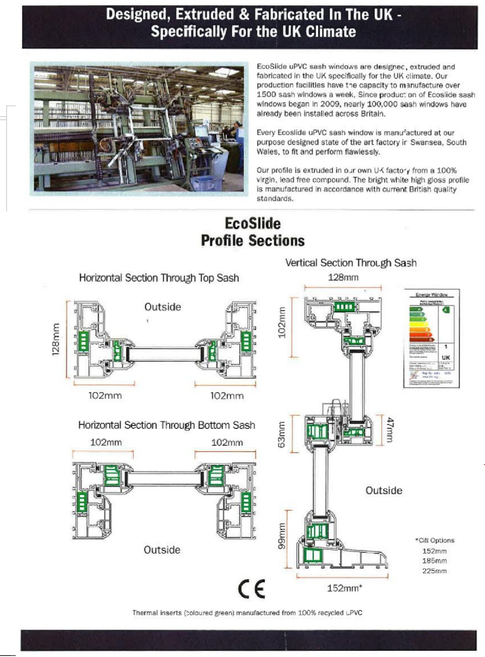

Window Details
Ecoslide upvc sash horn windows

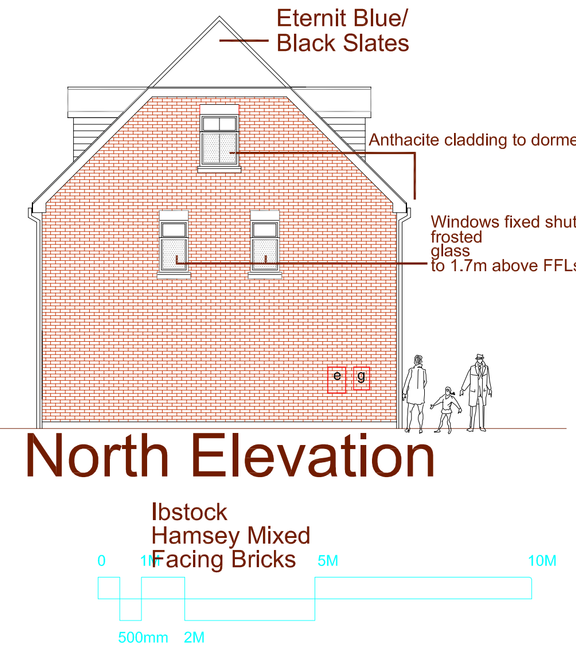

North Elevation

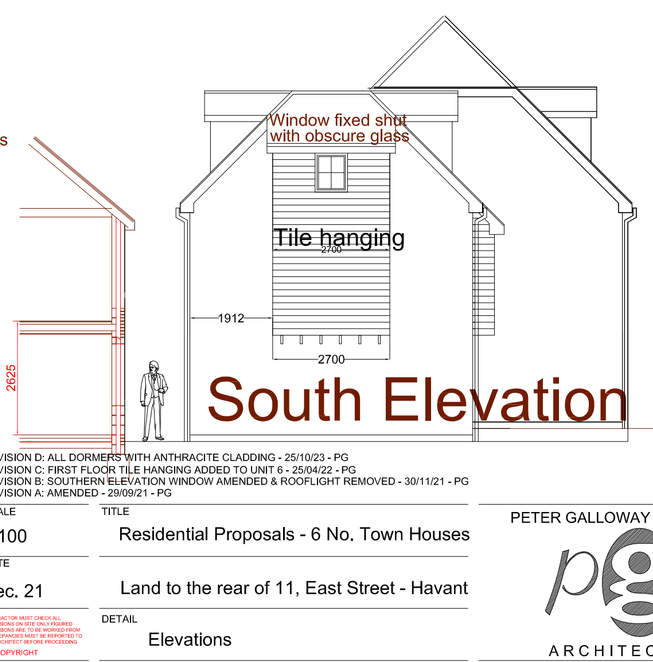

South Elevation

REVISION D: ALL DORMERS WITH ANTHRACITE CLADDING - 25/10/23 - PG
REVISION C: FIRST FLOOR TILE HANGING ADDED TO UNIT 6 - 25/04/22 - PG
REVISION B: SOUTHERN ELEVATION WINDOW AMENDED & ROOFLIGHT REMOVED - 30/11/21 - PG
REVISION A: AMENDED - 29/09/21 - PG

SCALE: 1/100
DATE: Dec. 21
AUTHOR: PG

TITLE: Residential Proposals - 6 No. Town Houses

Land to the rear of 11, East Street - Havant

DETAIL: Elevations

DRAWING No: 21/103/BR02

CONTRACTOR MUST CHECK ALL DIMENSIONS ON SITE BEFORE ORDERING ANY ITEMS WORKED FROM DRAWINGS MUST BE REPORTED TO THE ARCHITECT BEFORE PROCEEDING
© COPYRIGHT

PETER GALLOWAY PARTNERSHIP
ARCHITECTS
HAVANT
TEL. 02392 483153 MOB. 07808 483362
E-MAIL: peter@pgparchitects.co.uk