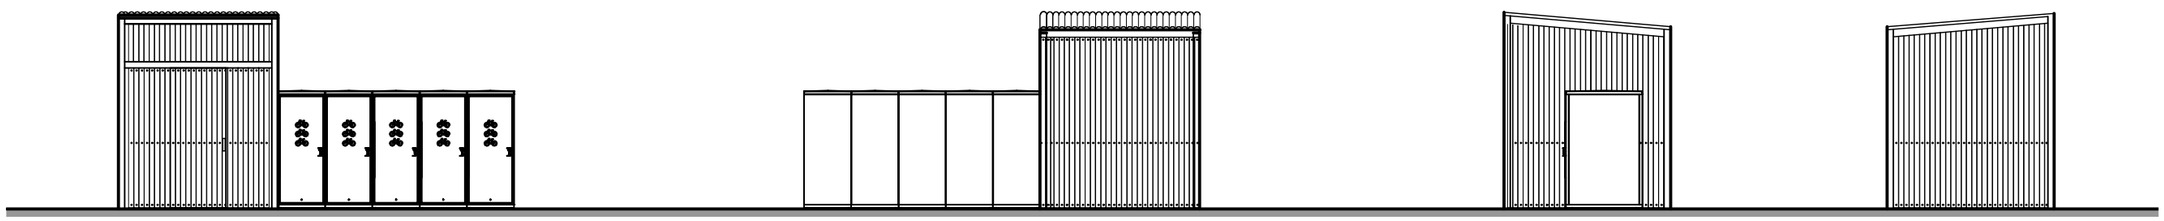

NORTH ELEVATION PROPOSED

SOUTH ELEVATION PROPOSED

WEST ELEVATION PROPOSED

EAST ELEVATION PROPOSED

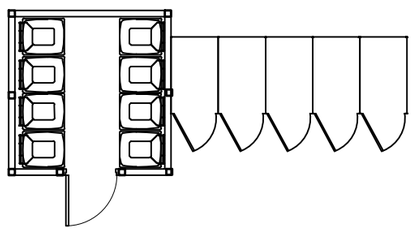

PLAN PROPOSED

SCALE BAR - 1:100

0 1m 2m 3m 4m 5m 10m

NOTES

Do not scale from this drawing. Only figured dimensions are to be taken from this drawing. Contractor must verify all dimensions on site before commencing any work or shop drawings. Report any discrepancies to the architect before commencing work. If this drawing exceeds the quantities taken in any way the architects are to be informed before the work is initiated. Work within the Construction (Design & Management) Regulations 2015 is not to start until a Health and Safety Plan has been produced. This drawing is copyright and must not be reproduced without consent of NW Architects Limited.

DRAWING STATUS/TYPE KEY

F Feasibility	**SK** Sketch	**L** Landscape	**C** Construction
P Planning	**M** Marketing	**S** Survey	**AB** As Built
T Tender	**TNT** Tenant	**OS** Ordnance Survey	

REV	DESCRIPTION	DRAWN	DATE	CHECKED	DATE

REVISIONS

NW-ARCHITECTS

27 York Place · Leeds · LS1 2EY
leeds@nw-architects.co.uk · Tel: 0113 880 0510 · Fax: 0113 880 0511
www.nw-architects.co.uk

CLIENT
BH Deals

PROJECT
21 Mengham Road
Hayling Island

DRAWING TITLE
Bike and Bin Store
Proposed

Scale	Drawn By	Date Drawn
1:100 @ A3	RS	22-02-24
	Checked By: NW	Date Checked: 22-02-24

Drawing No.: 23073-P221
Revision: -