
18285/8


NOTES.
All dimensions and detail shown on this drawing to be checked on site by the contractor before fabrication and erection.
Figured dimensions to supersede scaled dimensions.


18285/8.
Amended.

BOR. PERMIT

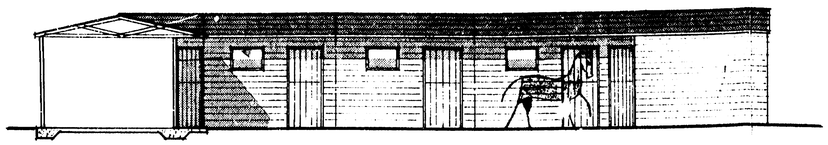


ELEVATION

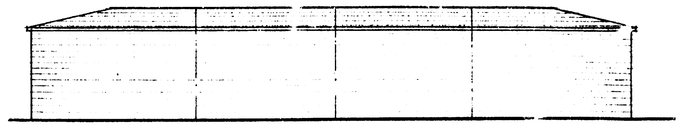

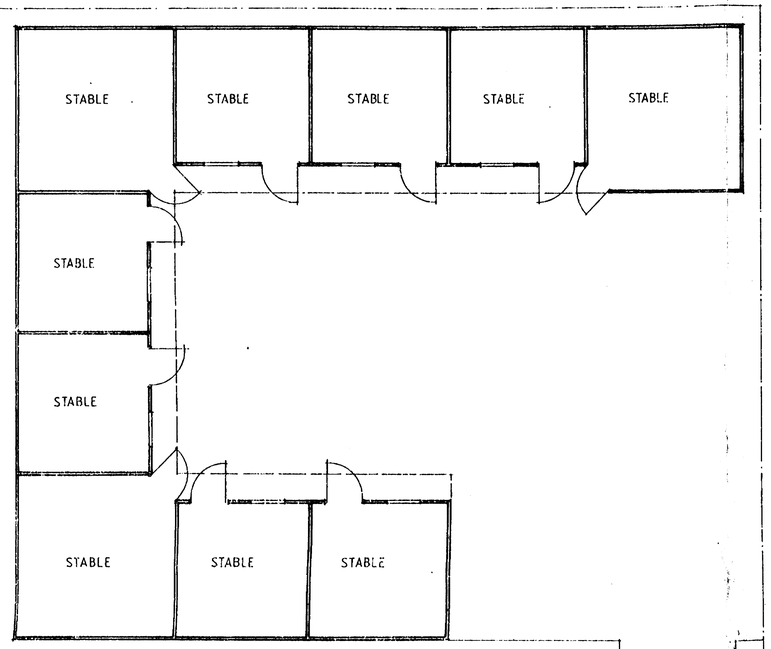


PLAN OF PROPOSED STABLES

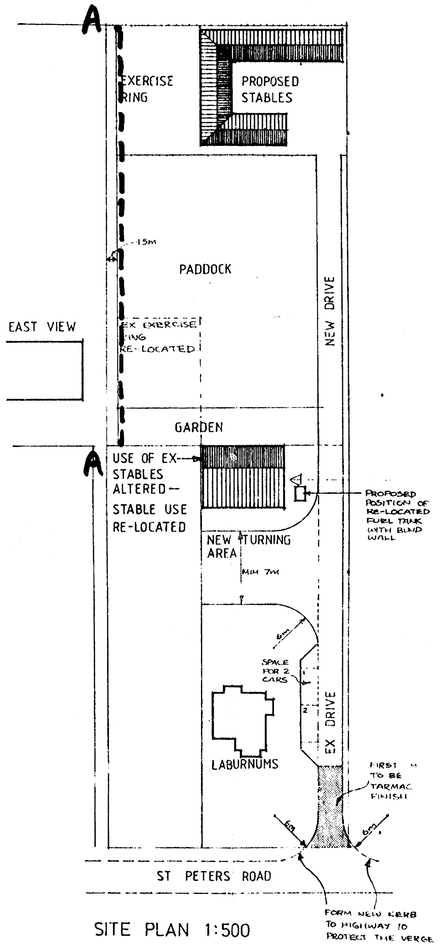


SITE PLAN 1:500

EAST VIEW

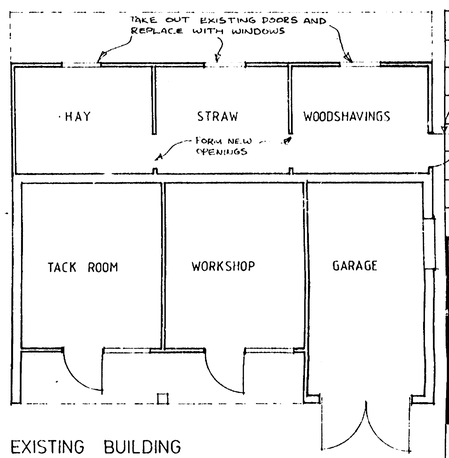

EXISTING BUILDING

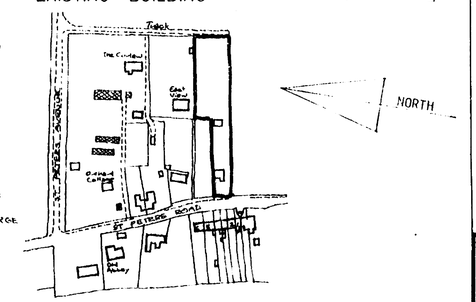

KEY PLAN 1:2500

A	26/11/84	PS	CLIENTS INSTRUCTIONS

PAUL WILKINS PARTNERSHIP
architects and surveyors

61 South Street
Havant
Hants PO9 1BZ
tel (0705) 482494/5

project
PROPOSED STABLES AT
LABURNUMS
ST PETERS ROAD
HAYLING ISLAND

client
P HEDGER ESQ

title

job no.	dwg no.	revision
1851	1	A
scales	date	drawn
1"=8'0"	JULY 84	P S

HUGH SYMONS MICROFILM SERVICES