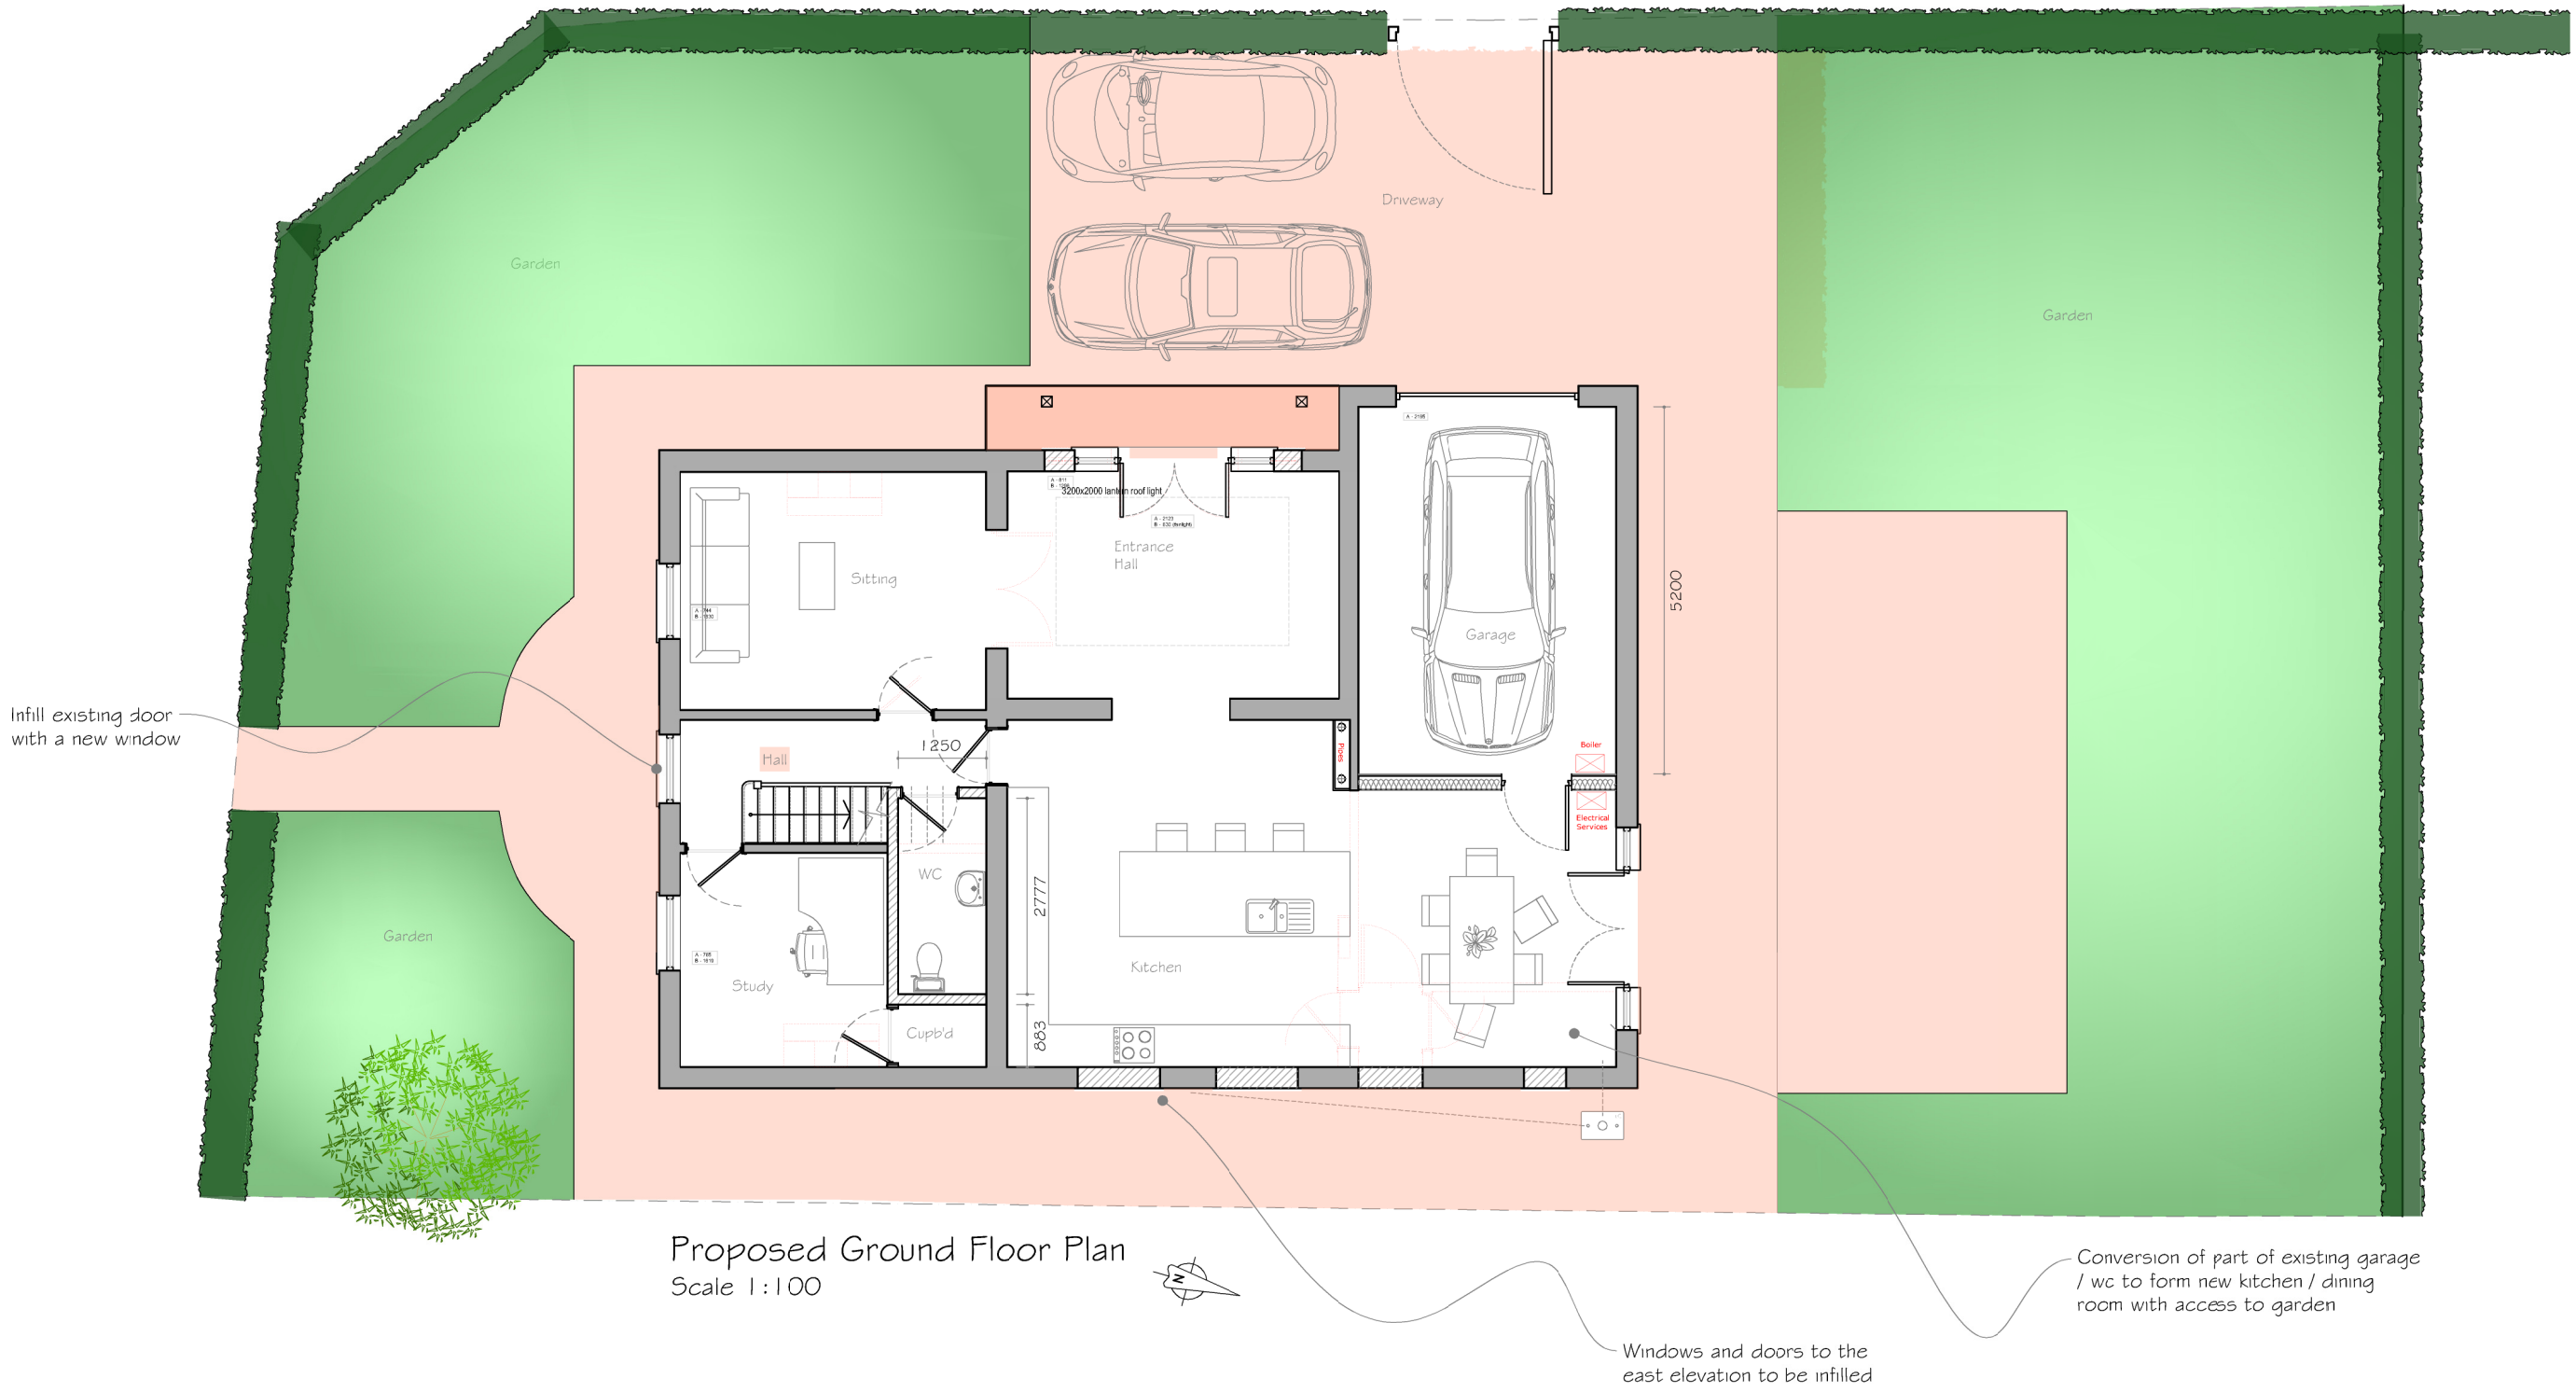


0 5 10

SCALE BAR 1:100

Rev	Description	Date	PM
-			
A	Revised for planning	04.09.23	MD

REVISIONS

CLIENT Debbie Logue

PROJECT Alterations to
23 Tournabury Lane
Hayling Island
Hampshire
PO11 9DJ

TITLE Proposed Ground Floor Plan

iDraw Ltd, 26 Southdown Road,
Horndean, Hampshire. PO8 0ET

Mob: 07810 518633 Tel: 02392 006 406
Email : idraw@live.co.uk Web: www.idrawarchitecture.co.uk

PLANNING

iDraw Limited
©Copyright Reserved 2023.

Scale : 1:100@A3

Date : © APRIL2023

Drawn by : MD

Drawing No: 20.337.PP100

Ⓐ	B	C	D	E	F	G	H
J	K	L	M	N	P	Q	R
S	T	U	V	W	X	Y	Z