UNIT 1:
Ex GIA = 46.8 sq m
Converted GIA = 46.8 sq m = 1 bed 1 person
GIA @ 2.3m = 46.8 sq m = 100%

Ex GIA 132.6 sq m
Converted GIA 132.6 sq m = 3 bed 5 person
GIA @ 2.3m = 132.6 sq m = 100%

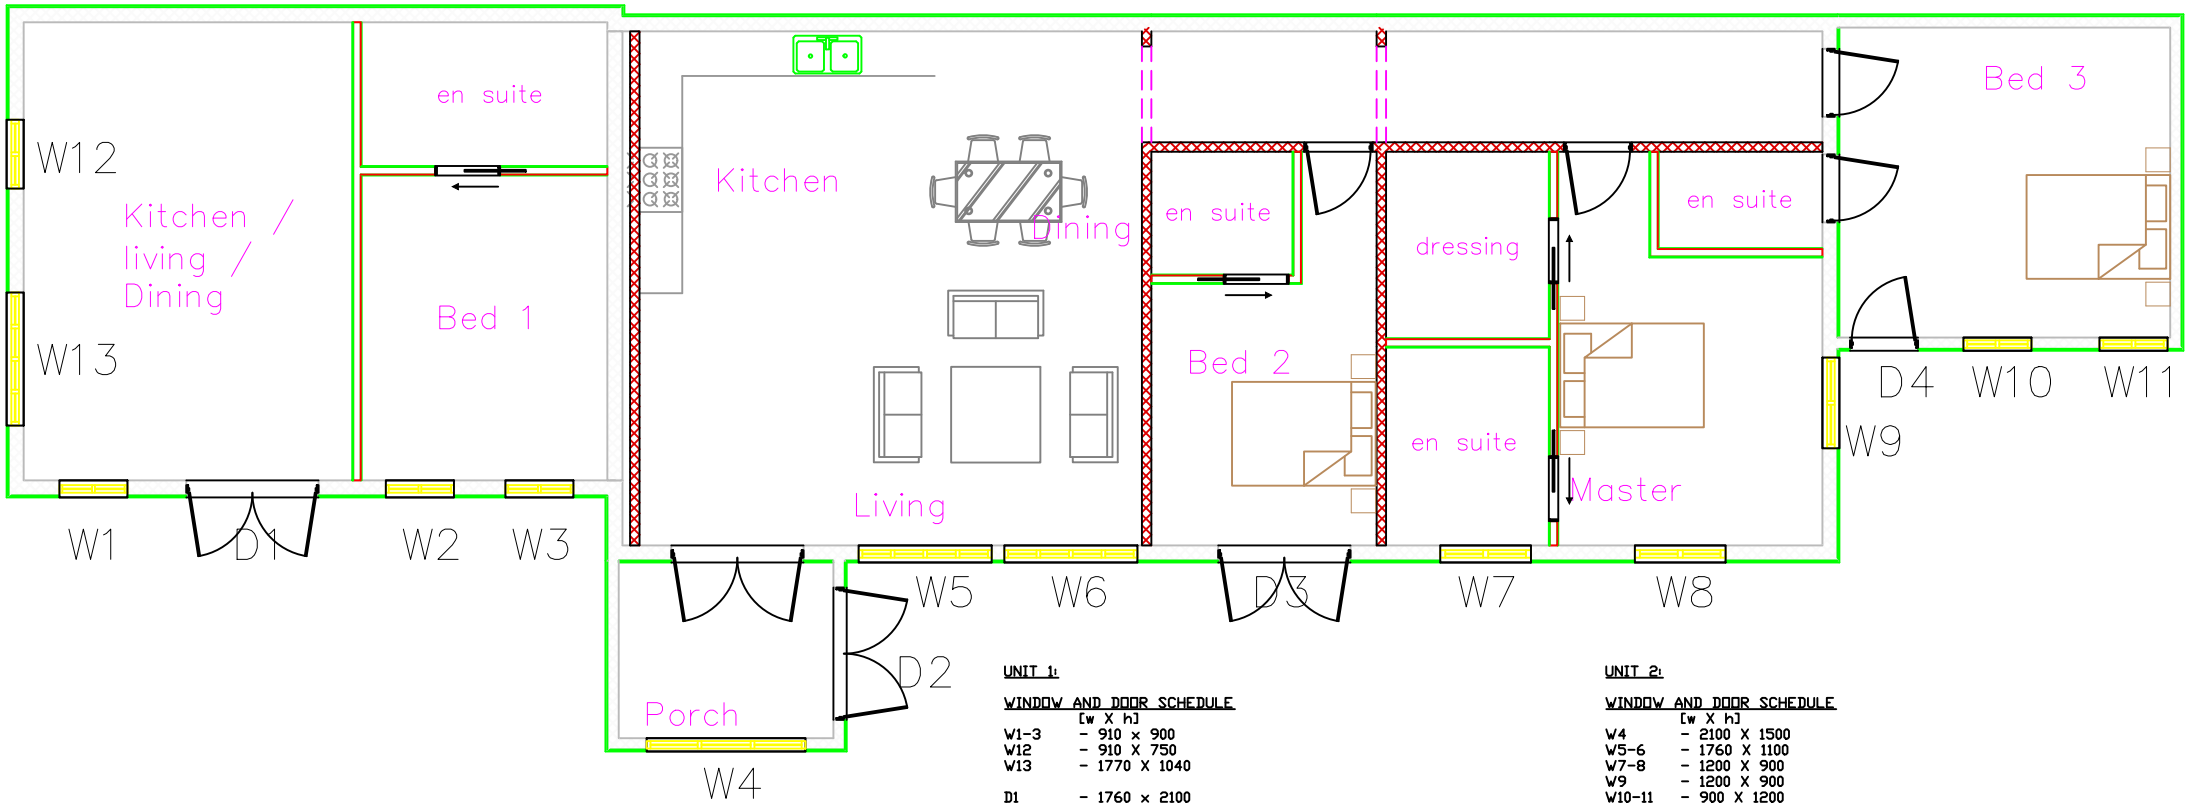

UNIT 1:

WINDOW AND DOOR SCHEDULE
[w X h]
W1-3 - 910 x 900
W12 - 910 X 750
W13 - 1770 X 1040

D1 - 1760 x 2100

ROOM SIZES
Living/Dining/Kitchen - 6360 x 4345
Bedroom 1 - 4033 x 3250

WALL WIDTHS
ALL EXTERNAL WALLS - EXISTING 225mm; PROPOSED 225mm
INTERNAL WALLS - 125mm WIDTH

UNIT 2:

WINDOW AND DOOR SCHEDULE
[w X h]
W4 - 2100 X 1500
W5-6 - 1760 X 1100
W7-8 - 1200 X 900
W9 - 1200 X 900
W10-11 - 900 X 1200

D2-3 - 1720 x 1750
D4 - 900 x 2100

ROOM SIZES
Kitchen/Living/Dining - 6770 x 6800
Porch - 2840 x 2325
Master Bedroom - 5780 x 5200
Bedroom 2 - 3000 x 5200
Bedroom 3 - 4375 x 4100

WALL WIDTHS
ALL EXTERNAL WALLS - EXISTING 225mm; PROPOSED 225mm
INTERNAL WALLS - 125mm WIDTH

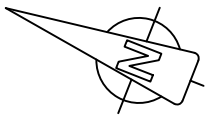

Scale Bar 1:50

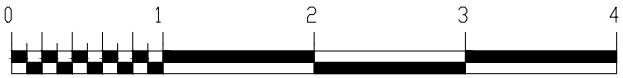

Drawing 6A - Proposed Class Q Conversion
Scale 1:100 @ A4