


New cladding to infil area using full length corrugated sheet.

New glazing below new upper cladding line.

New canopy framing entrance and extending around the corner.


All remove all grilles, window, doors and service penetrations to be made good and infilled with matching cladding panels.

NORTH ELEVATION

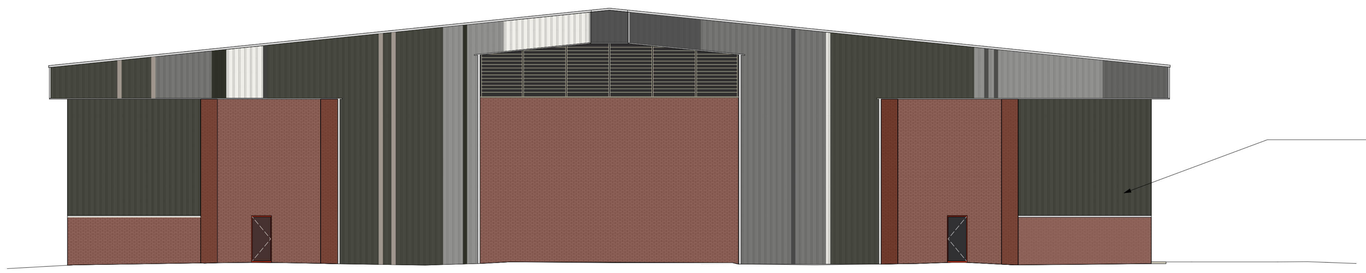

All remove all grilles, window, doors and service penetrations to be made good and infilled with matching cladding panels.

SOUTH ELEVATION

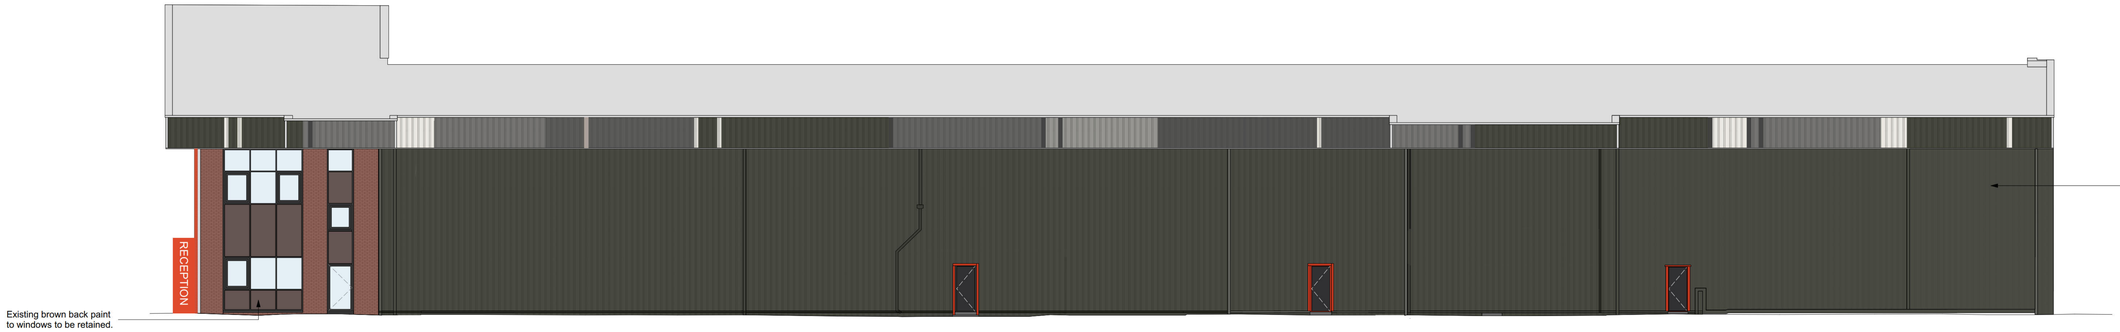

Existing brown back paint to windows to be retained.

All remove all grilles, window, doors and service penetrations to be made good and infilled with matching cladding panels.

WEST ELEVATION



New cladding to infil area using full length corrugated sheet.

New glazing below new upper cladding line

New canopy framing entrance and extending around the corner.

Existing brown back paint to windows to be retained.

All remove all grilles, window, doors and service penetrations to be made good and infilled with matching cladding panels.

New Aluminium signage panel with vinyl letters by specialist contractor.

Hard wearing vinyl arrows applied to brick by specialist contractor.

EAST ELEVATION

DRAWINGS TO BE READ IN CONJUNCTION WITH COGENT'S SPECIFICATION.

SEE ALSO M&E DRAWINGSSEE ALSO M&E & STUCTURAL ENGINEERS DRAWING

FOR DEMOLITION & REMOVAL REFER TO THE FOLLOWING PLAN DRAWINGS:
- DRG 105
- DRG 106
- DRG 107
- DRG 108
- DRG 109

PLANNING

This drawing is Copyright © of Cogent Building Consultancy LLP.

Do not scale this drawing.
All dimensions to be checked on site.
Drawing to be read in conjunction with any specifications, schedules and Consultants drawings and details.



SCALE BAR 1:100 @A0

CogentBC
68 - 65 Tabernacle Street
London EC2A 4BD
+44 (0) 20 3890 2890
www.cogentbc.co.uk

Project Name: Brambles House, Waterlooville, Portsmouth	Scale: 1:200 @ A2, 1:100 @ A0	Drawn: SC	Checked: GL	Date: 23.06.23
Client: Columbia Threadneedle, CT UK Property Authorised Investment Fund				Status: REV E
Drawing Title: PROPOSED EXTERNAL ELEVATIONS				Drawing No.: 202