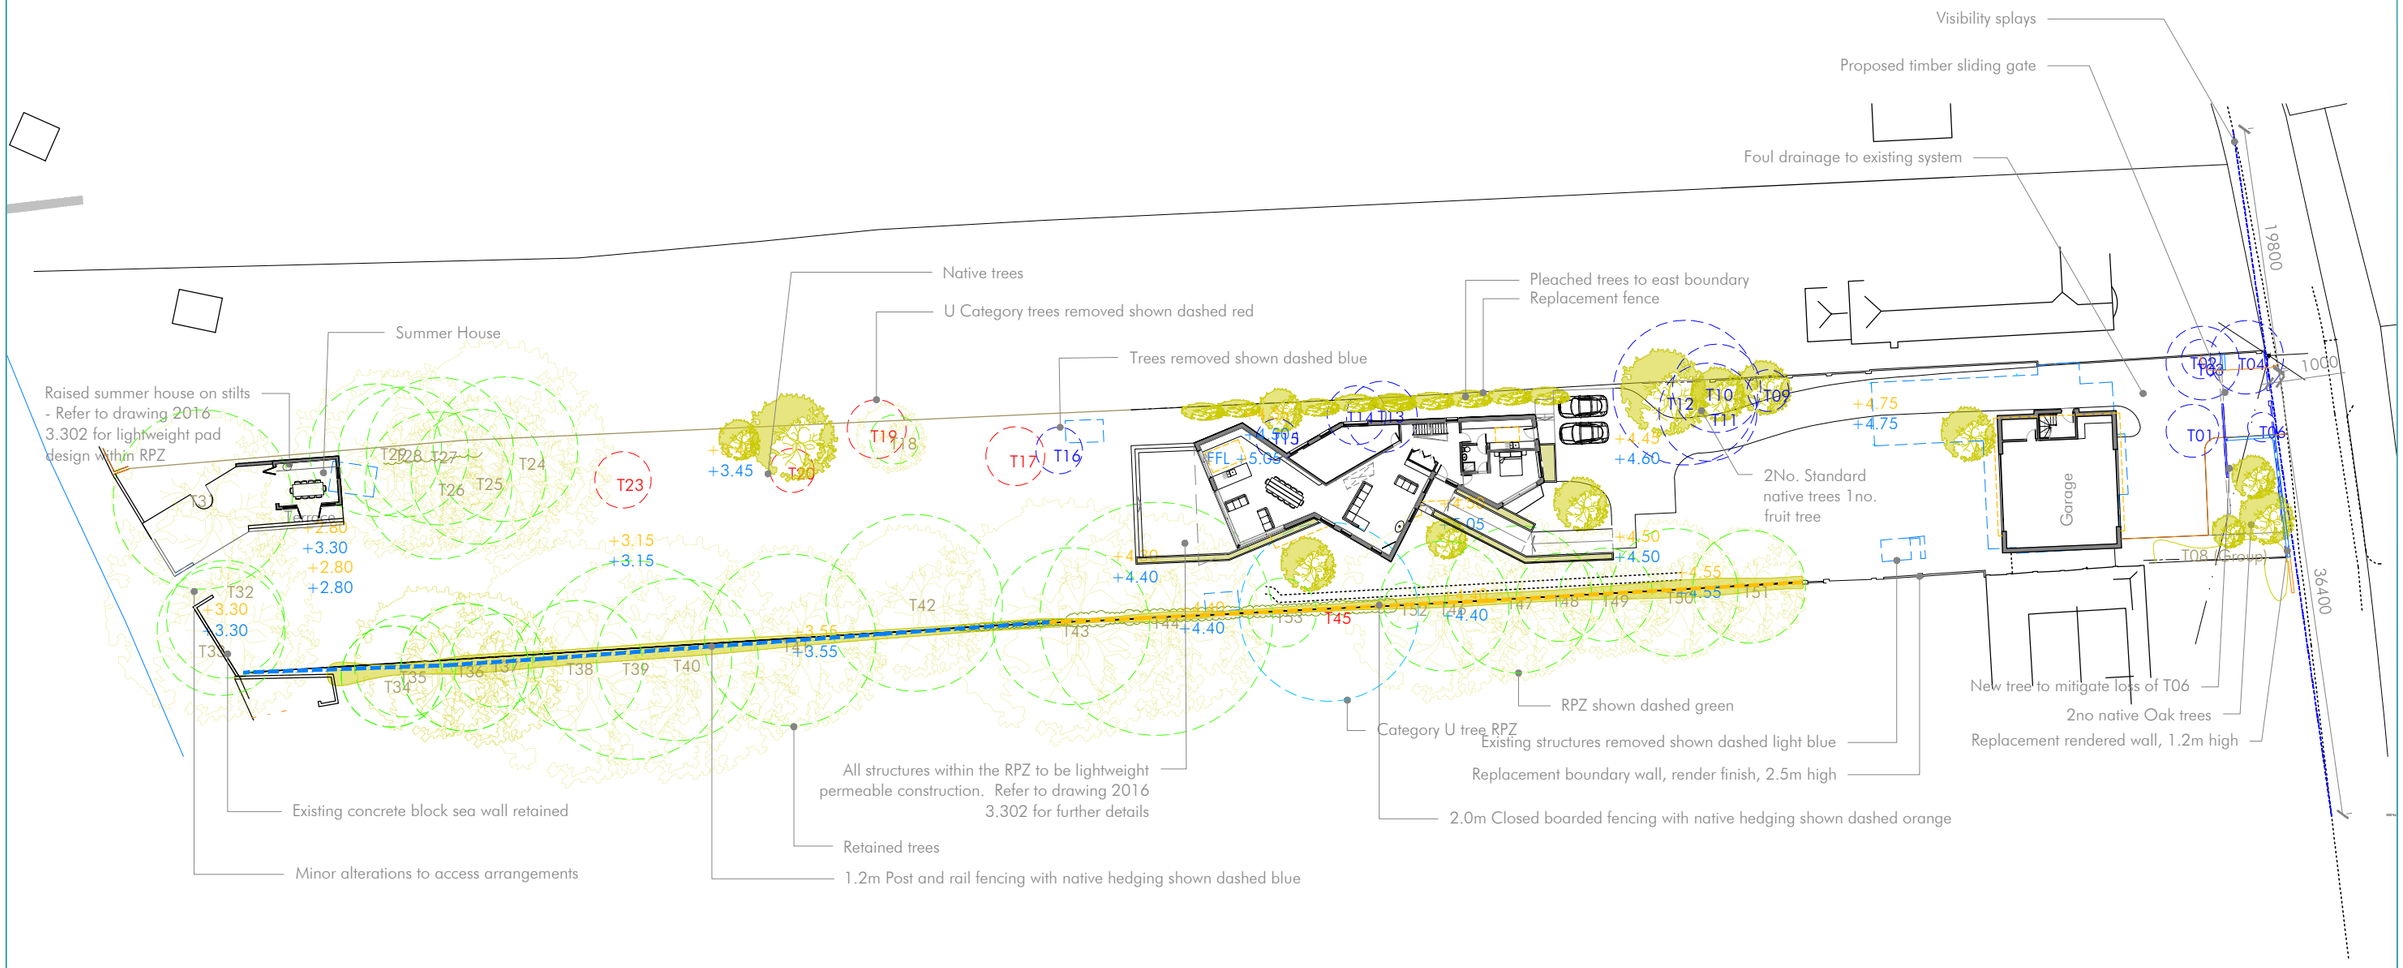

Tree retained RPZ

Category C tree removed RPZ

Category U tree removed RPZ

Category U tree retained indicative RPZ

Proposed tree

Retained tree canopy

N

1:1250 0mm 10m 20m 50m

1:500 0mm 5m 10m 25m

1:200 0mm 2m 4m 10m

1:100 0mm 1m 2m 5m

1:1 0mm 10mm 20mm 50mm

Project
48 Sinah Lane

Drawing
Site & Block Plan

Project No.
2016

Dwg No.
3.010

Scale
1:500 @ A3

Rev	Date	Notes
01	22.01.21	Boundary wall amended
02	11.02.21	Southern boundaries amended
03	21.02.21	Floor plan updated
04	10.03.21	Tree information updated
05	09.04.21	Gabion sea wall omitted
06	29.07.21	Summerhouse and garage updated
07	07.10.21	Sea wall updated
08	24.03.23	T06 removed and gate amended to reflect Highways license and Building Control Requirements for Fire Engine
09	24.05.23	Highway boundary wall amended to Planning Officer comments.
10	05.06.23	Updated to planning Officer comments

The Studio @ The Barns
Church Lane, Northney PO11 0SB
07365 111998
info@hebdendesignstudio.com
www.hebdendesignstudio.com

Hebden design studio
architecture / town planning / interior design / project management

Notes:
Do not scale from this drawing unless for the purposes of Local Authority Planning Approval. Please verify that the information is correctly printed to scale by checking the control bar.
This drawing must be read in conjunction with all other related drawings and documentation.
This drawing is copyright of Hebden Design Studio Ltd ©.
All rights reserved