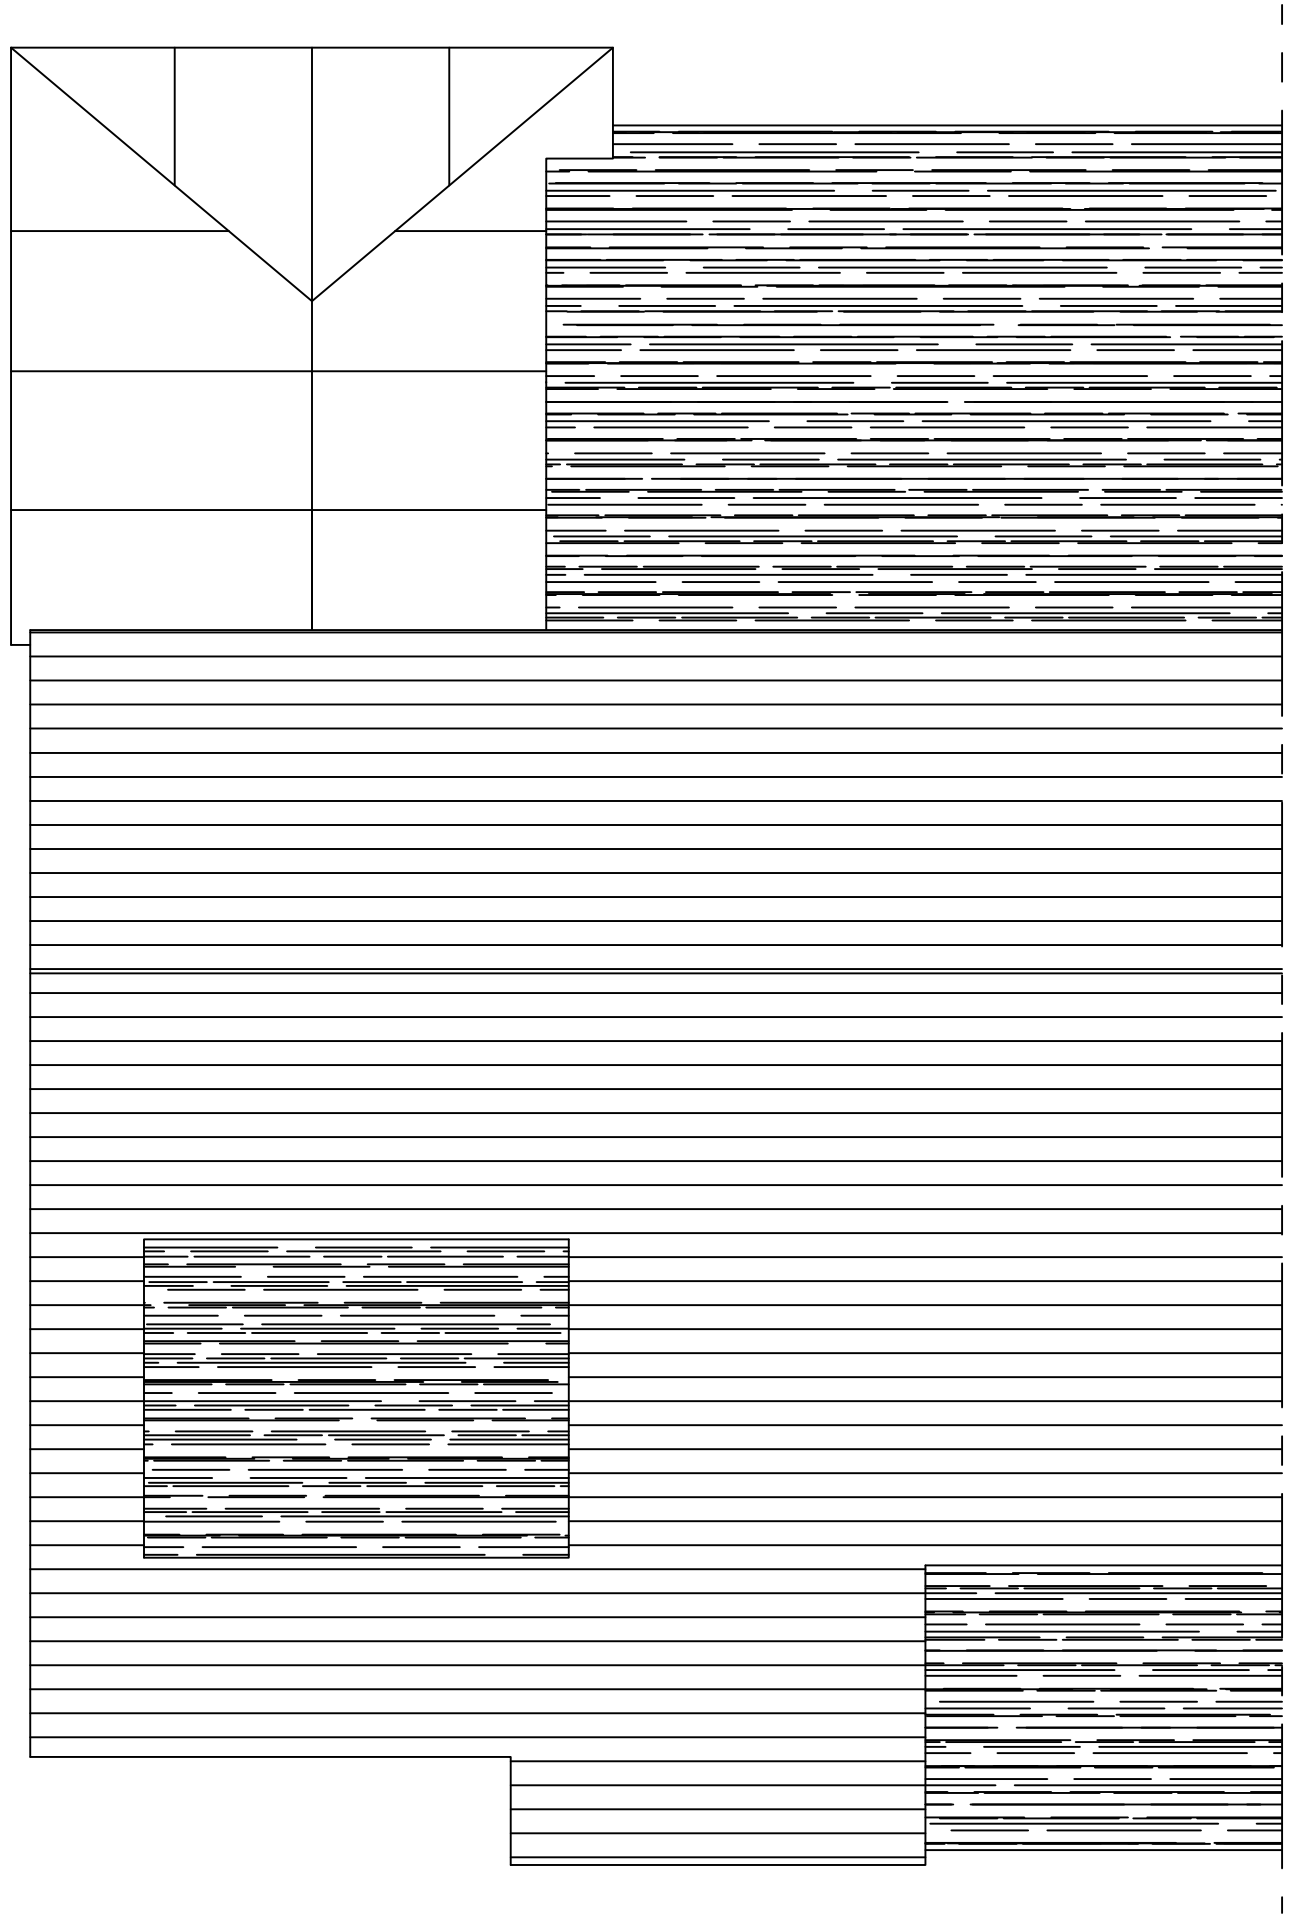


0m 1m 2m 3m 4m 5m

Scale 1:50 @ A3

NB

(1) FIGURED DIMENSIONS MUST BE TAKEN IN PREFERENCE TO SCALED DIMENSIONS AND SITE DIMENSIONS ARE TO BE CHECKED BEFORE WORK IS PUT IN HAND.

N

Rev:-	Description:-	Date:-	Chkd by:-

Project:-

65 Galaxie Road
Waterlooville
Hampshire
PO8 9AT

Title:-

Existing Roof Plan

Scale:-

1:50 @ A3

Date:-	Dwg.No:-	Rev:-
22.03.23	302	