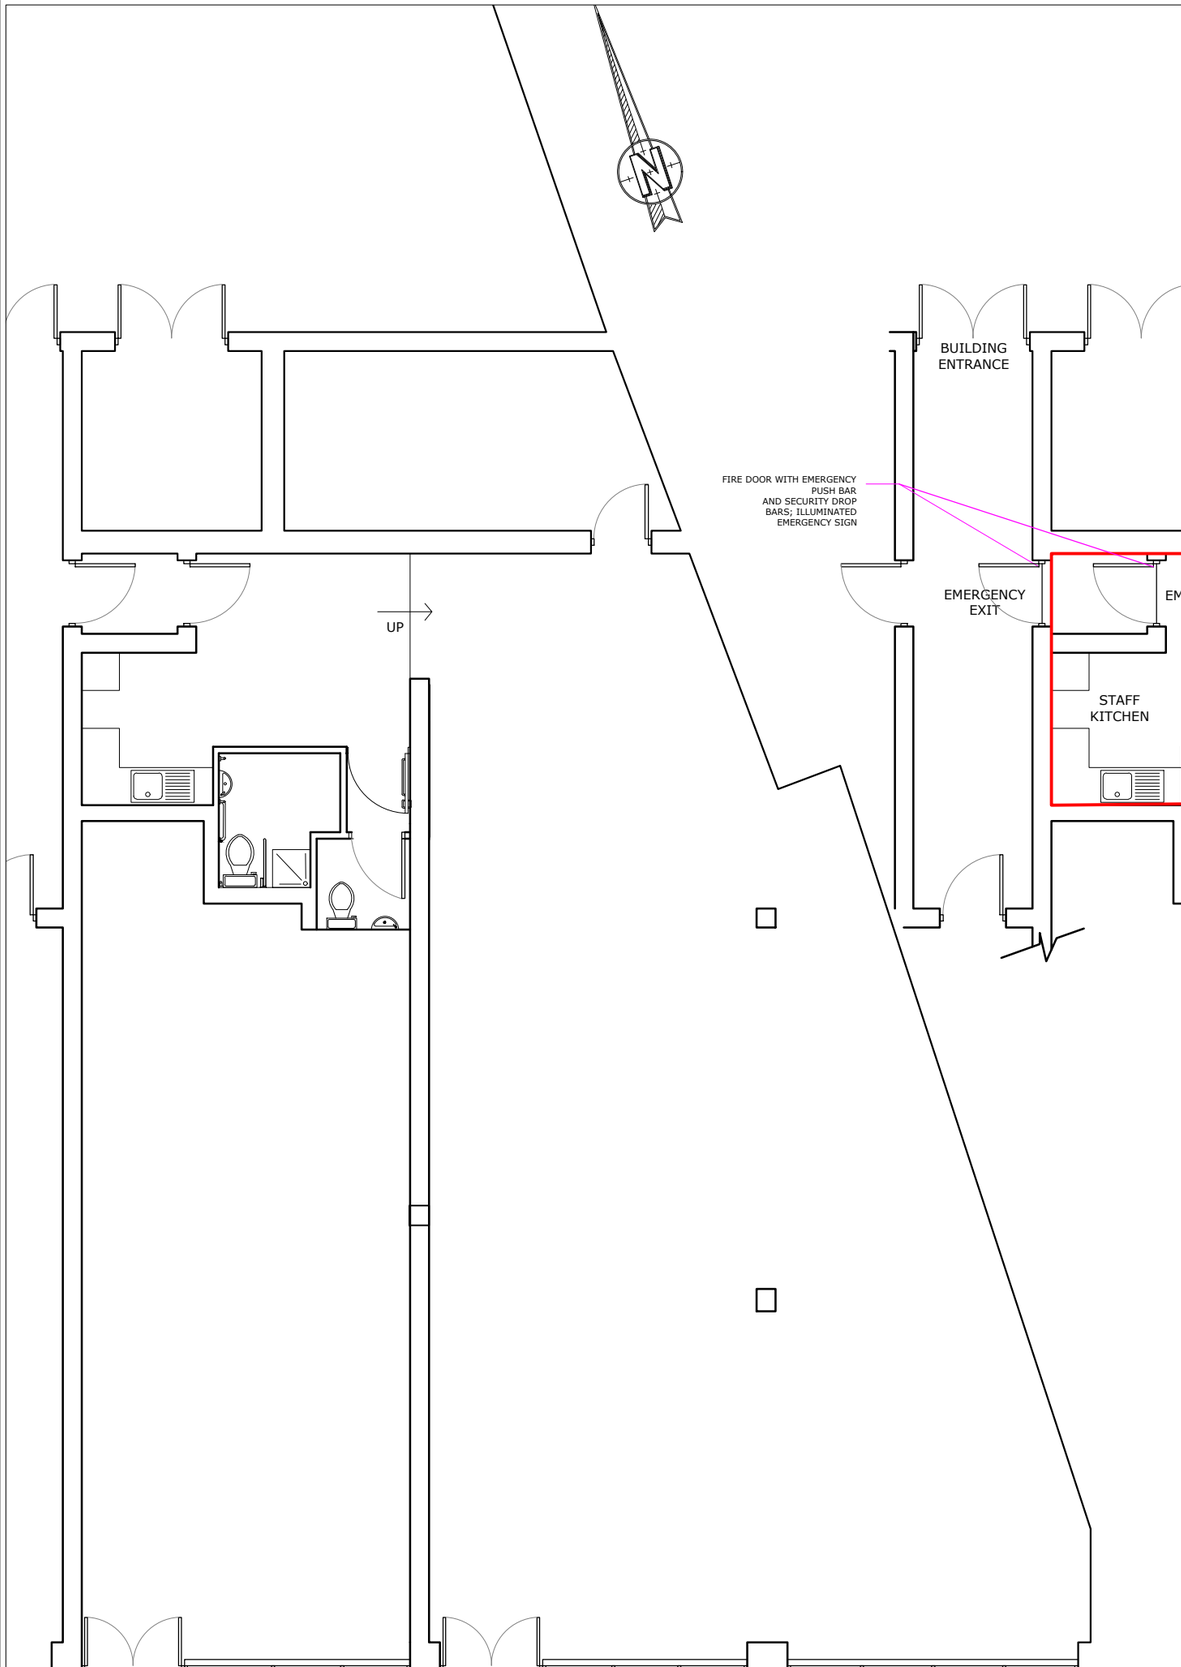

EXISTING LAYOUT

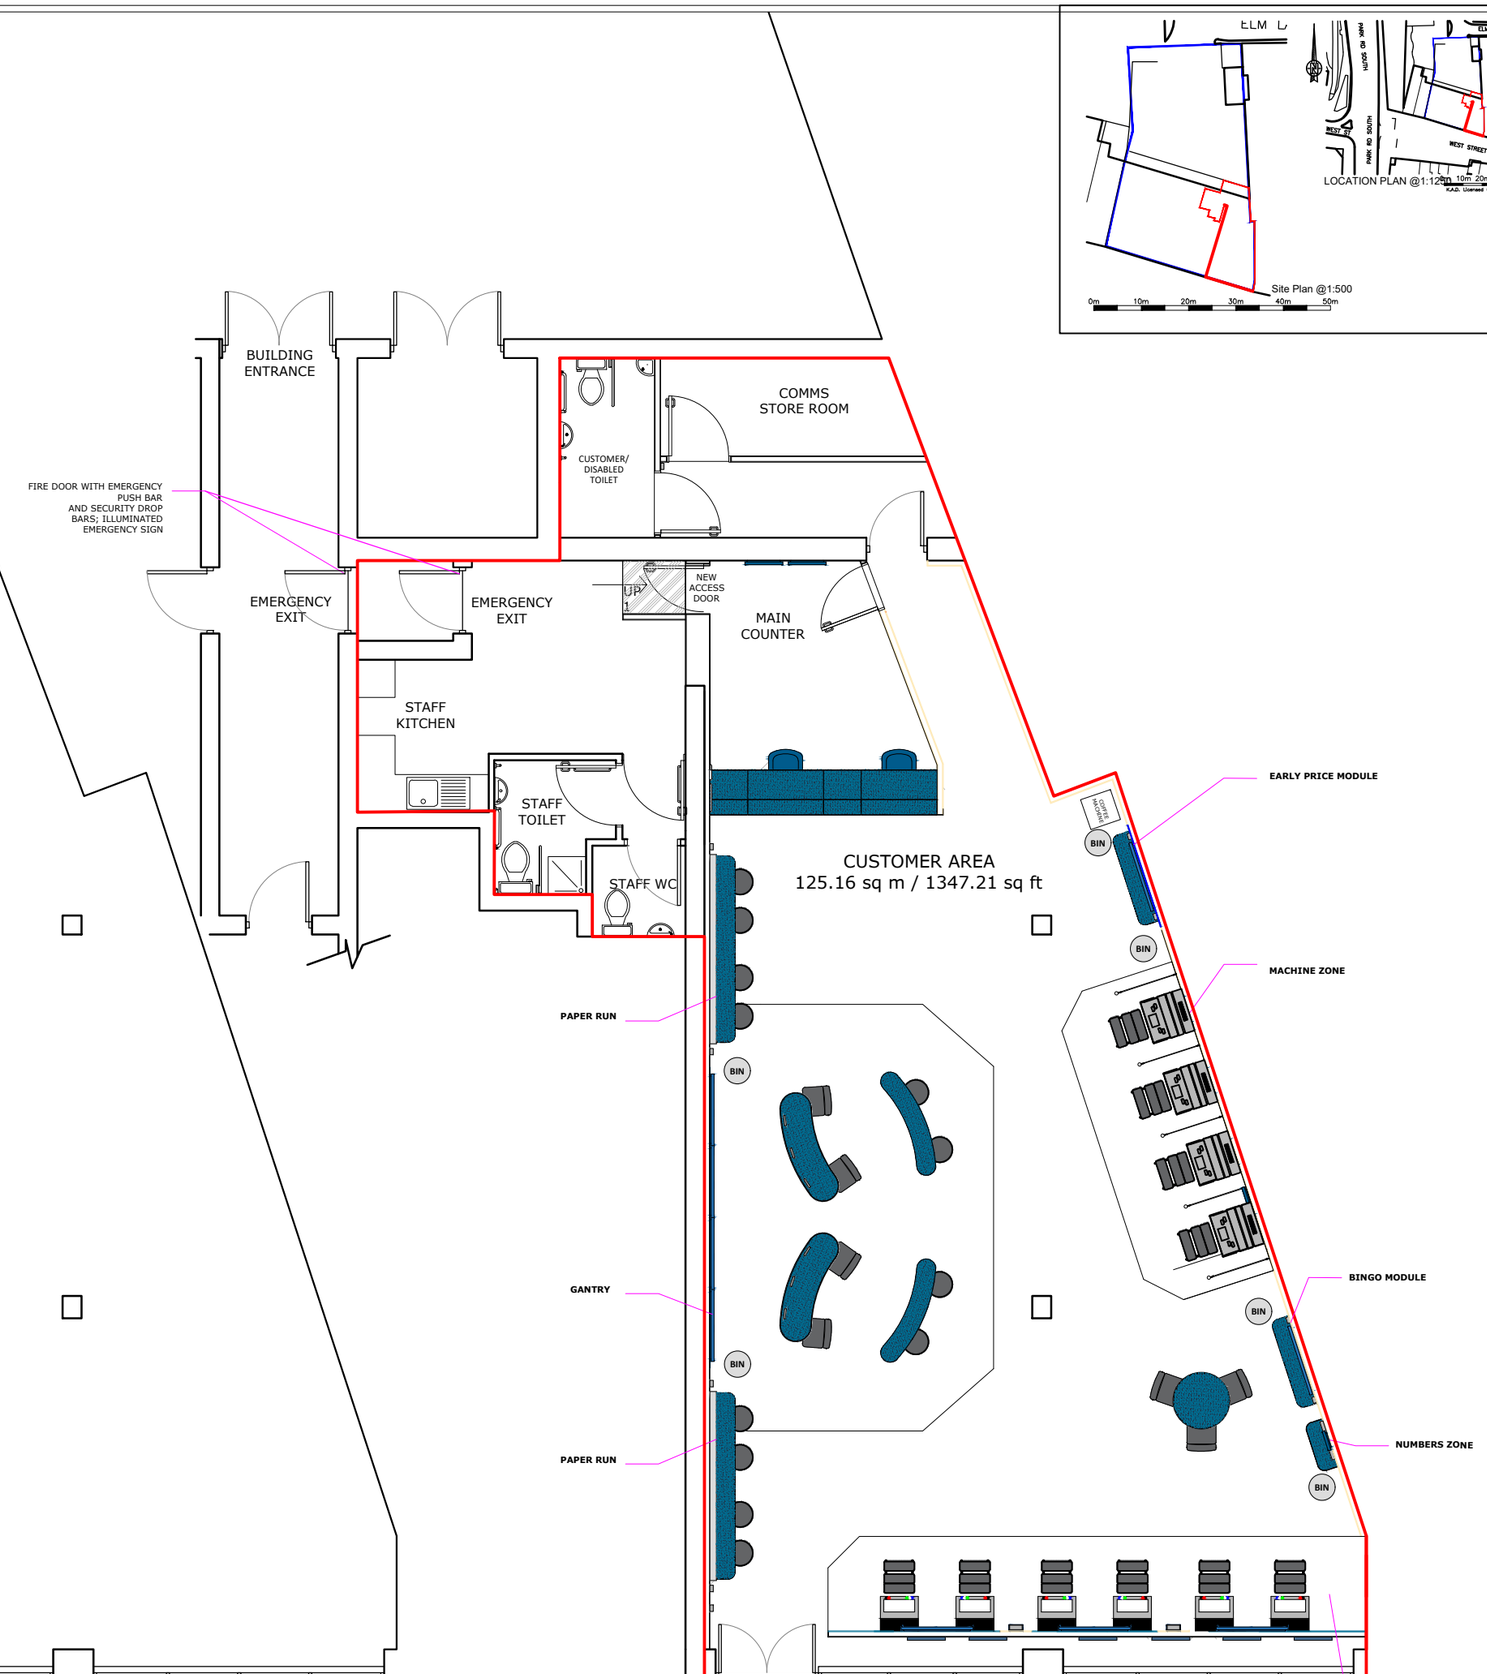

PROPOSED GROUND FLOOR PLAN

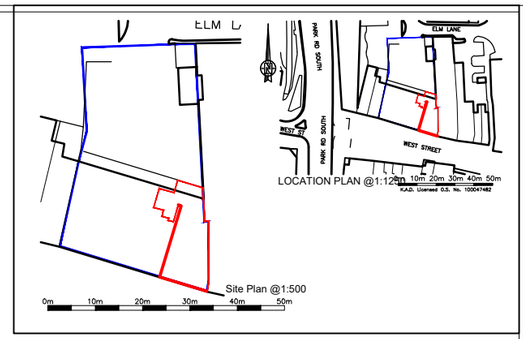

LOCATION

UNIT D
44-54 WEST STREET
HAVANT
PO9 1PG

DRAWING APPROVALS

DEVELOPMENT APPROVAL	
DIVISIONAL MANAGER	

GENERAL SHOPFITTING NOTES

1. All deliveries to the shops are to be booked with the warehouse at least 48 hours in advance.
2. Vans are loaded up before 12pm the day before so any forgotten items need to be rang through to the warehouse before then.
3. All Contractors, Sub- Contractors, Engineers and Shopfitters are all responsible for **the removal of their own rubbish.** No rubbish is to be left on site at the end of the fit without approval from the P.M
4. All electrical equipment must be tested to ensure in working condition(s) on installation and prior to snagging meeting
5. Any questions on information on the plan, sizes, height of or fitting etc, clarification to be made prior to installation

(GENERAL SHOPFITTING NOTES TO BE FINALISED SHORTLY)

All dimensions are to be checked on site.

REVISIONS

REV.NO	DESCRIPTION	DATE
0	LICENCE PLAN	18/05/23
1	LOCATION ADDED	19/05/23
2	EMERGENCY EXIT UPDATED	01/08/23

DRAWING TITLE:

LICENCE PLAN

LOCATION:

1377 - HAVANT
UNIT D
44-54 WEST STREET
HAVANT
PO9 1PG

DWG. NO.	1377BF-LL
REV. NO	REV 2
SCALE:	1:100 (A3)
DATE:	2023.08.01
DWG. BY:	B.STRYDOM
CHECKED:	N.LOWE