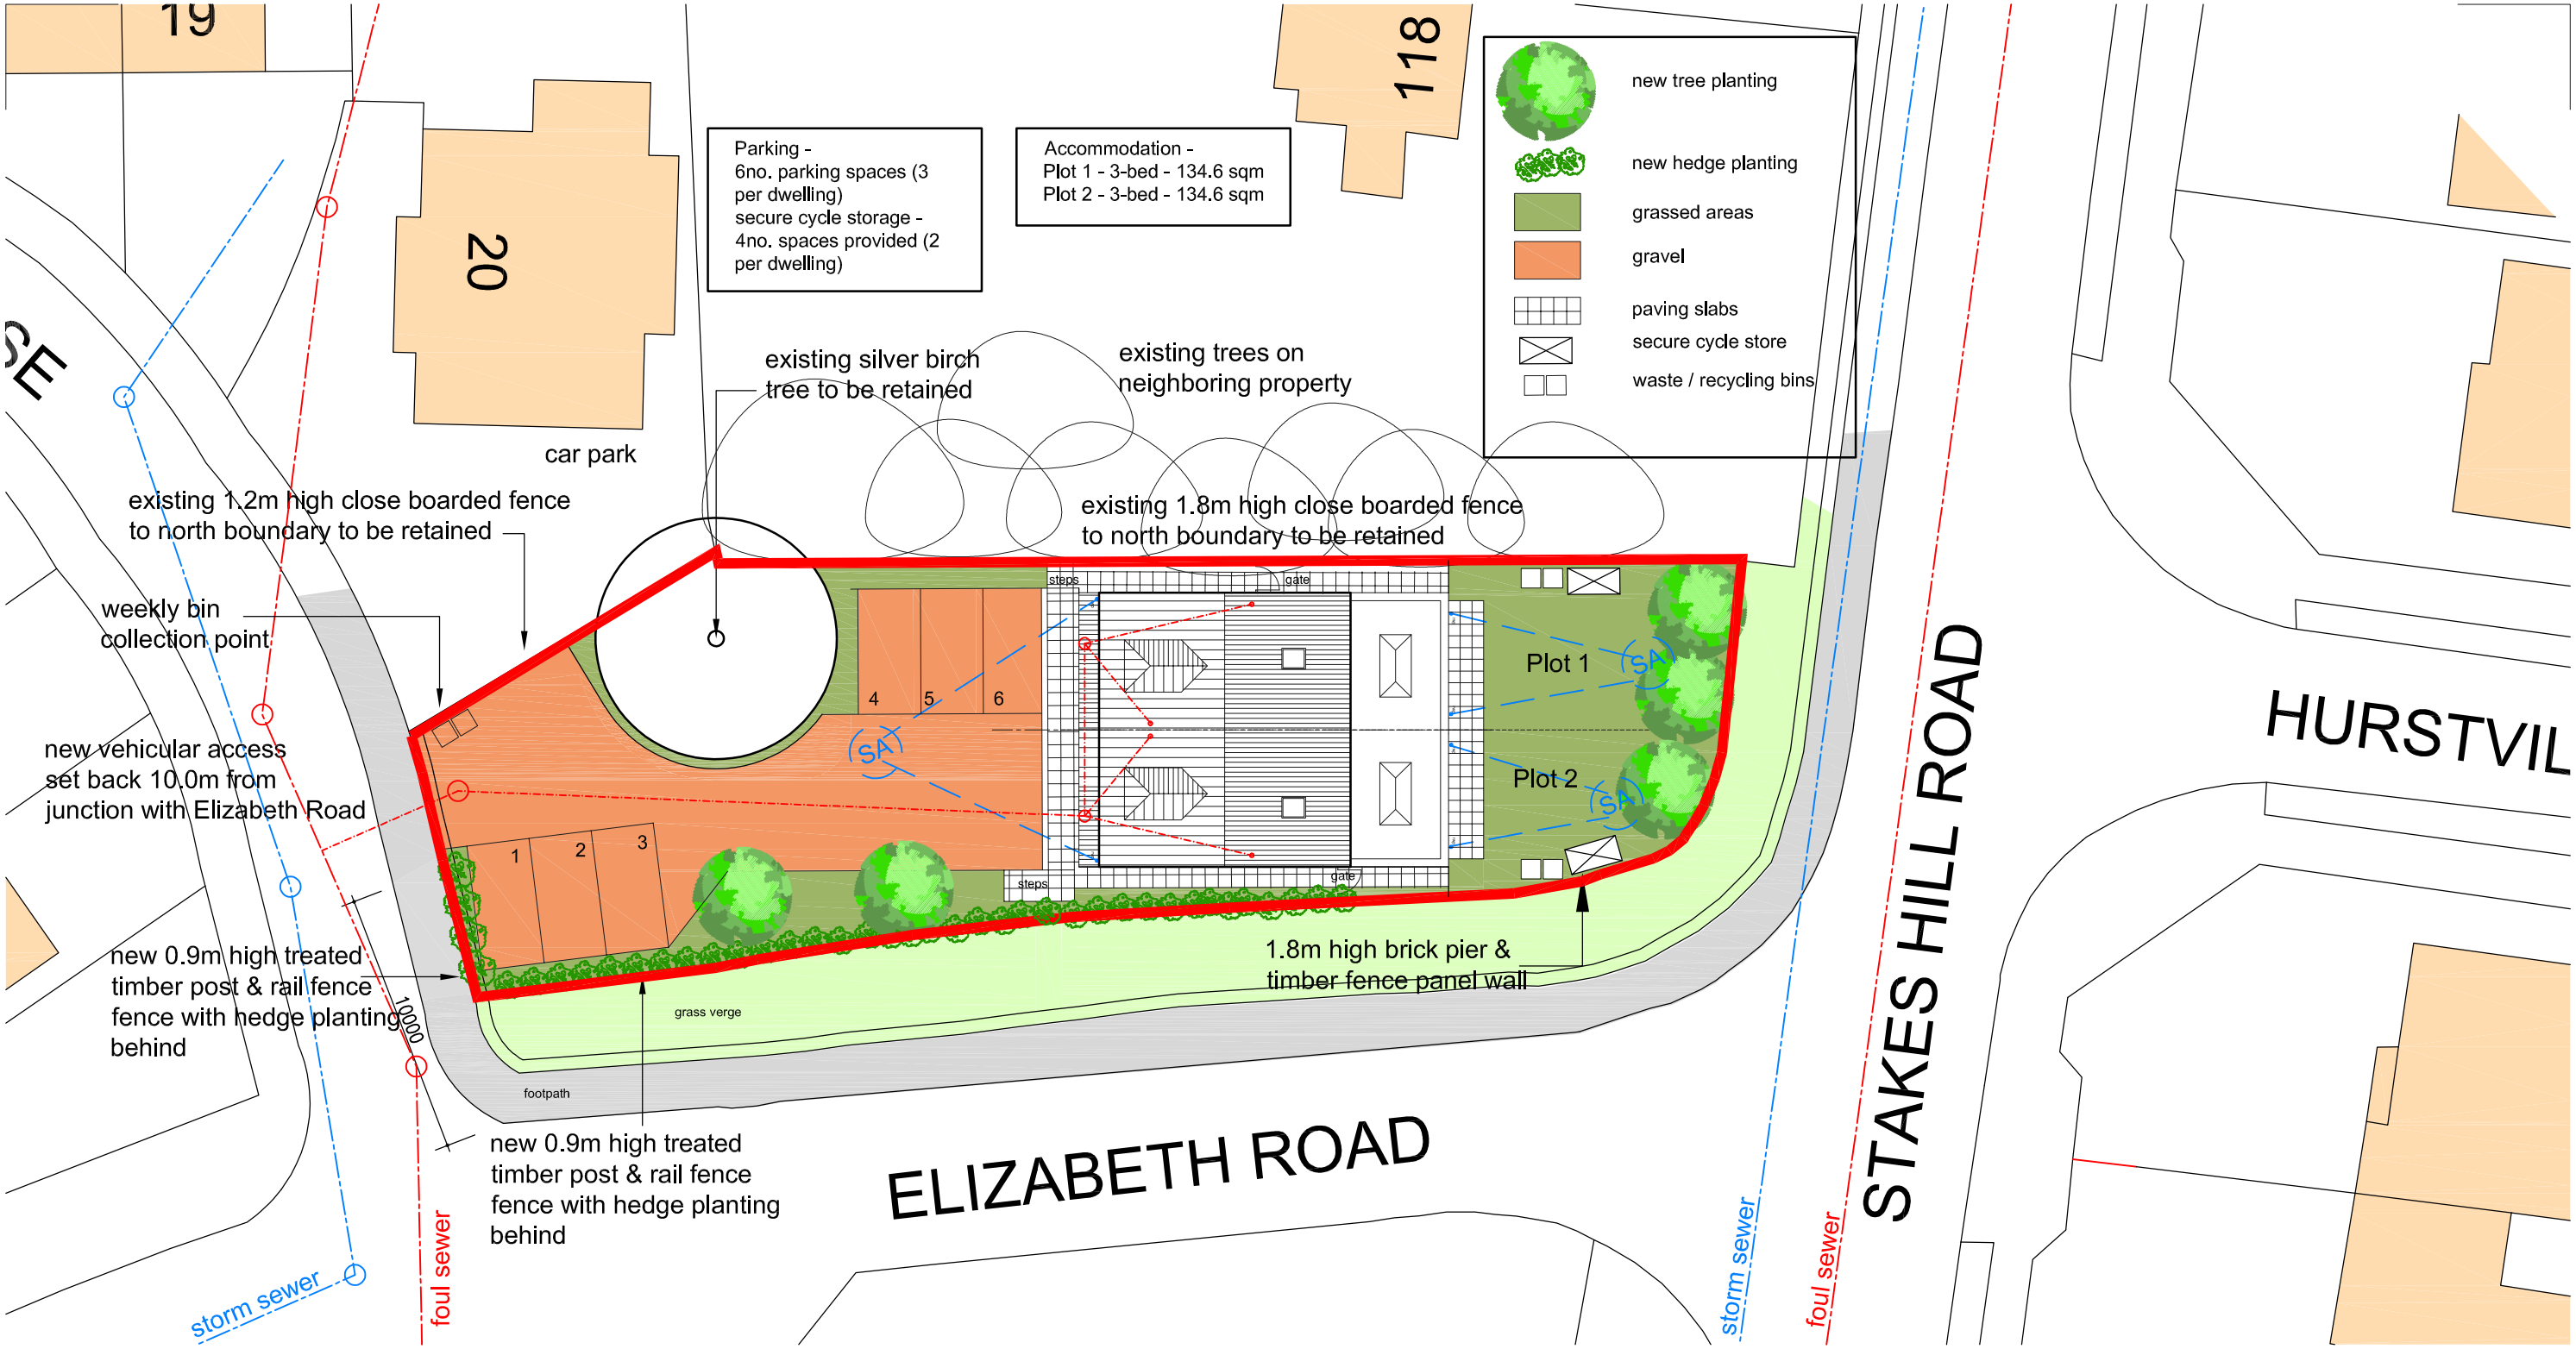


SCALE BAR 1:250

0 5 10 20

Crown Copyright. All rights reserved. License no. 100045736

PROJECT

Proposed Development on Land off Elizabeth Road, Waterlooville

CLIENT *East Pallant Developments*

DRG TITLE *Site Plan*

PROJECT NO. *20004* *DRAWING NO.* *2003* *SCALE* *1:250@A3* *REV* *D*

Rev	DESCRIPTION	Dwn / Date	Chk / Date
D	Parking revised, fencing revised	mw 09.08.22	
C	Drainage added	mw 02.06.21	
B	Roof plan revised, rear boundary changed to brick piers with timber panels	mw 10.02.21	
A	Bin collection point added, hedge planting indicated	mw 23.12.20	-

This drawing is copyright and must not be disclosed to third parties without permission
Scaled dimensions are not to be used for construction

Wychwood
Thompsons Lane
Denmead
Hampshire
PO7 6NB

Tel: 01329 288911
Fax: 01329 221913
E-mail: admin@m2architecture.com

m2 architecture
architectural technologist