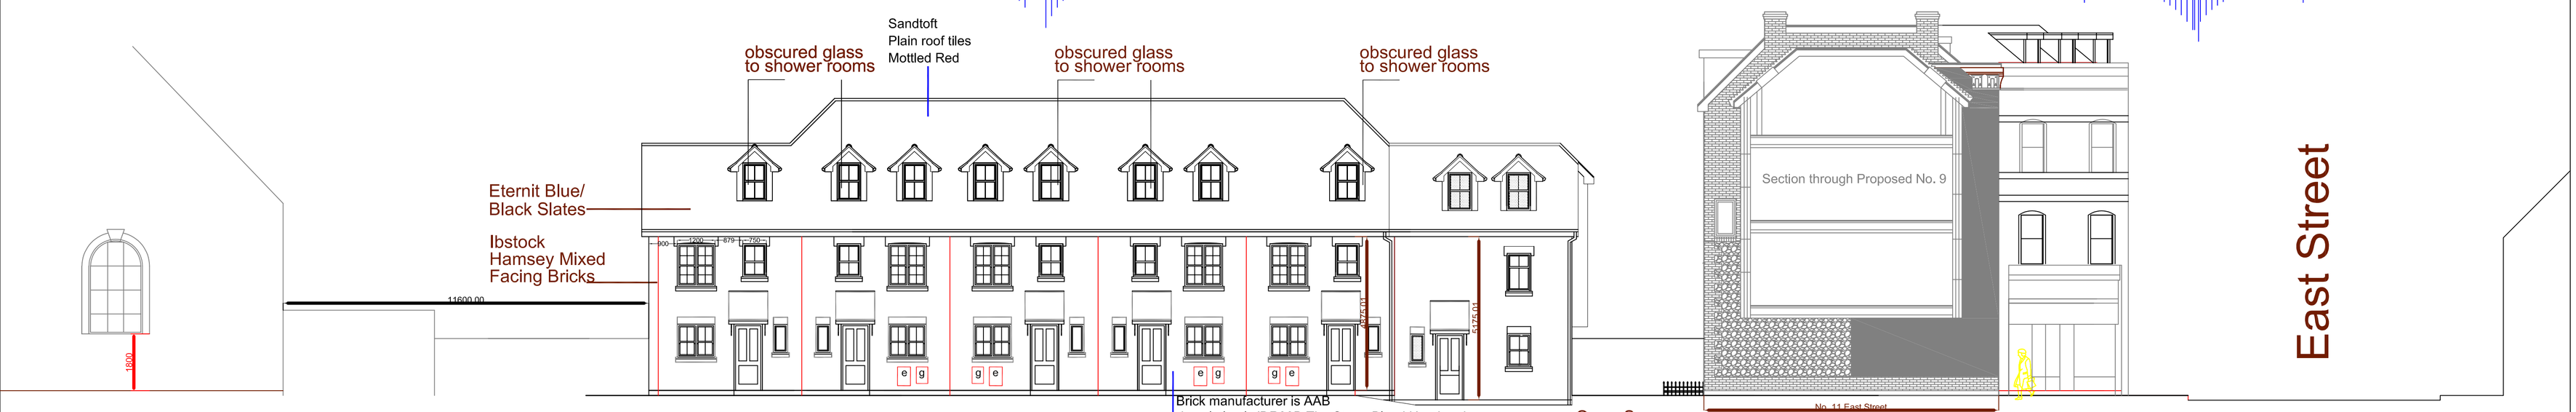

West Elevation

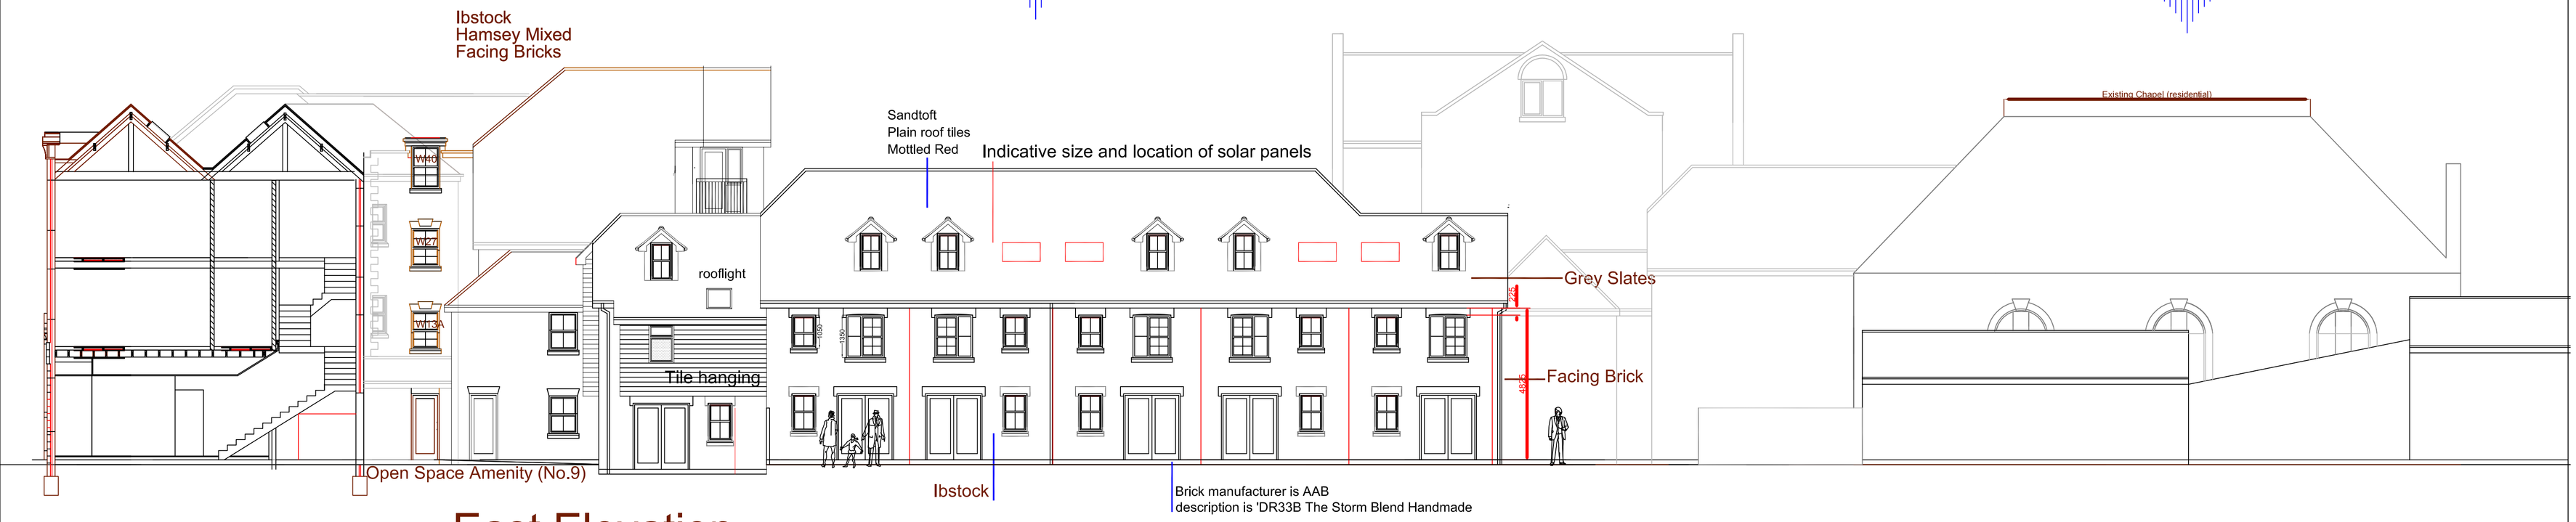

East Elevation

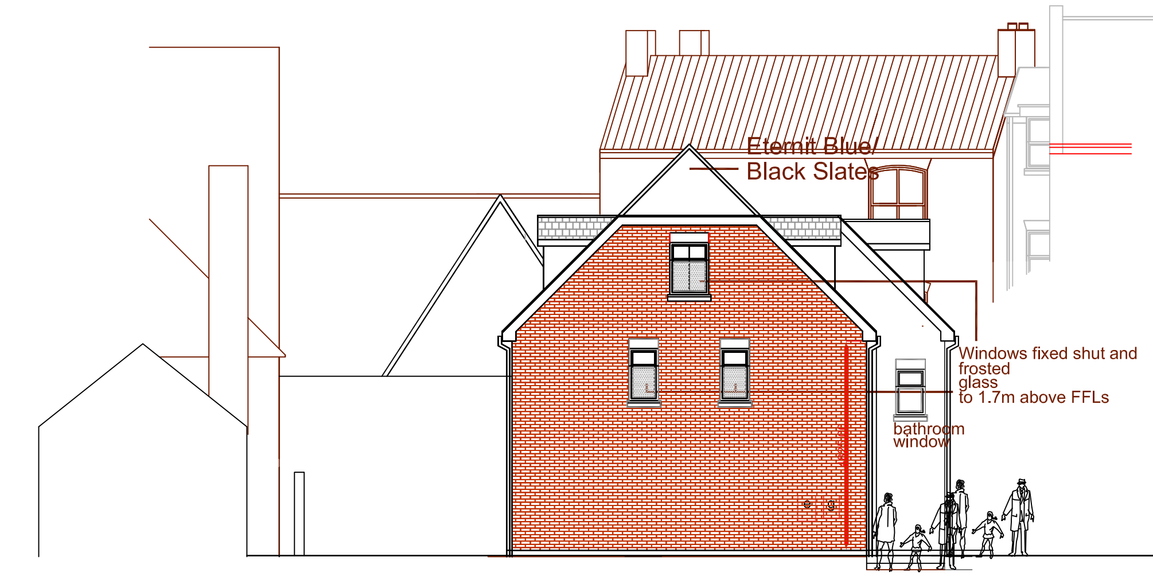

North Elevation / Section

Bear Hotel
Ex. Coach House

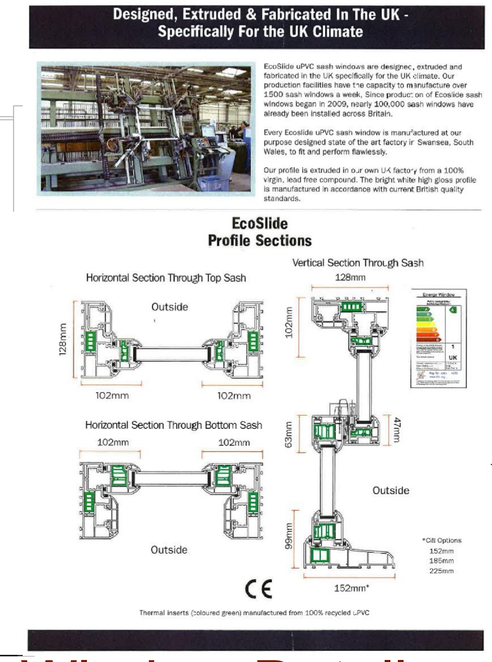

Window Details
Ecoslide upvc sash horn windows

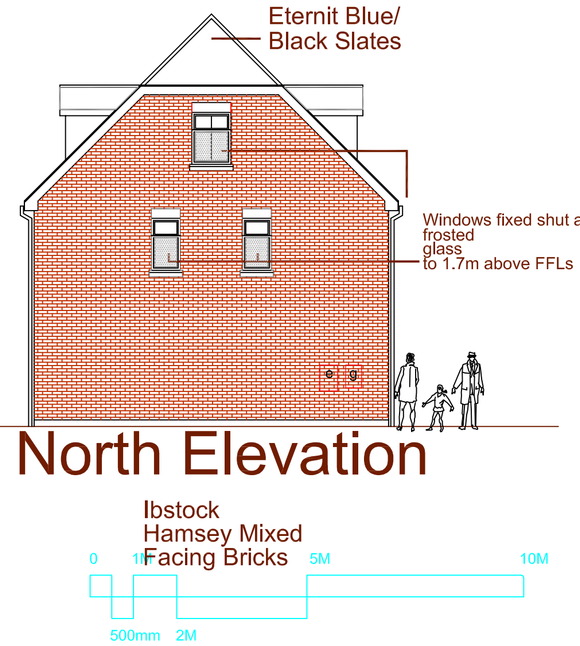

North Elevation

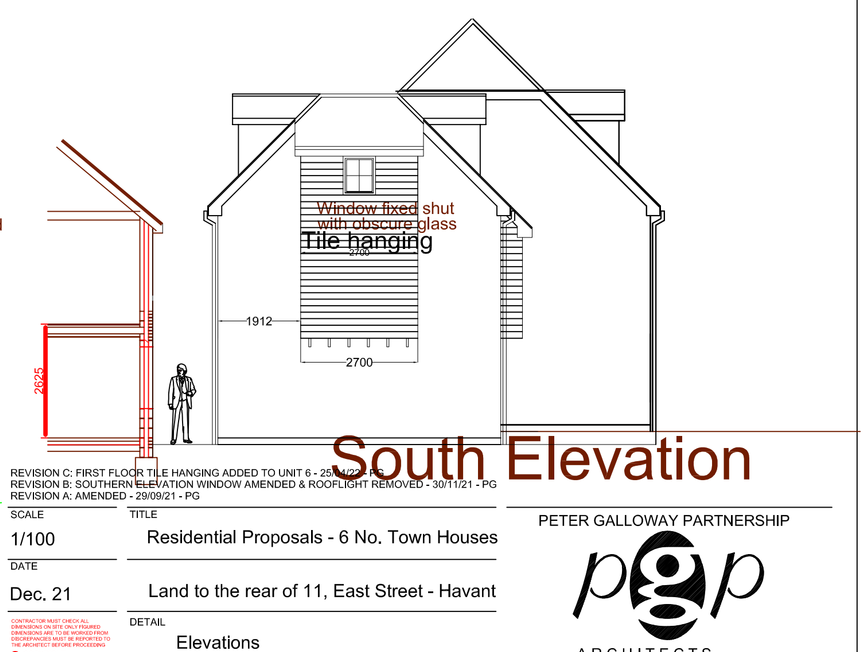

South Elevation

REVISION C: FIRST FLOOR TILE HANGING ADDED TO UNIT 6 - 25/11/21 - PG
REVISION B: SOUTHERN ELEVATION WINDOW AMENDED & ROOFLIGHT REMOVED - 30/11/21 - PG
REVISION A: AMENDED - 29/09/21 - PG

SCALE 1/100
TITLE Residential Proposals - 6 No. Town Houses
DATE Dec. 21
Land to the rear of 11, East Street - Havant
DETAIL Elevations
AUTHOR PG
DRAWING No 21/102/BR02

CONTRACTOR MUST CHECK ALL DIMENSIONS ON SITE BEFORE WORKING DRAWING ARE TO BE WORKED FROM THEREFORE NOT TO SCALE. ANY DISCREPANCIES MUST BE REPORTED TO THE ARCHITECT BEFORE PROCEEDING
© COPYRIGHT

PETER GALLOWAY PARTNERSHIP
pgp
ARCHITECTS
HAVANT
TEL. 02392 483153 MOB. 07808 483362
E-MAIL: peter@pgparchitects.co.uk