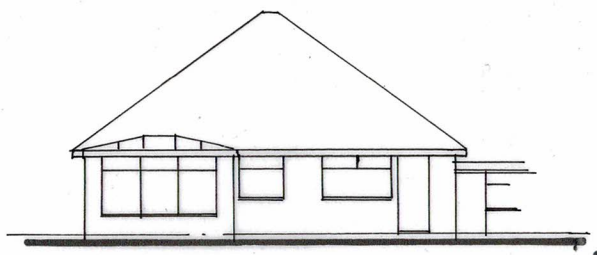

N·W / REAR

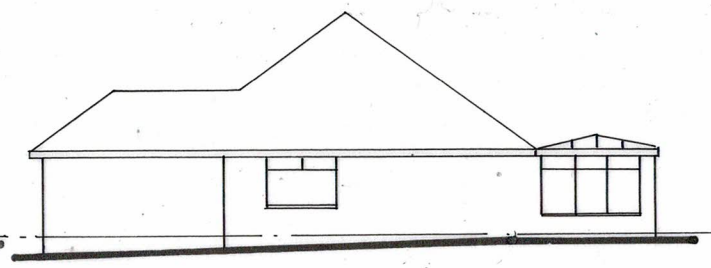

N·E / SIDE

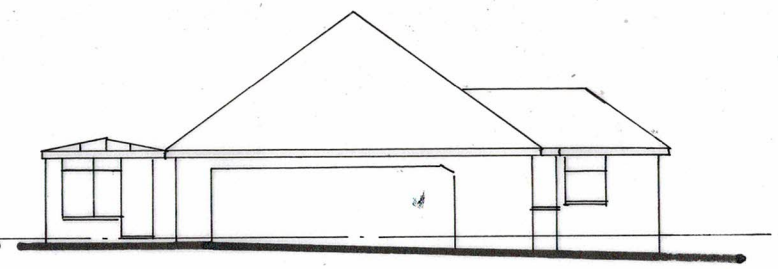

S.W/SIDE

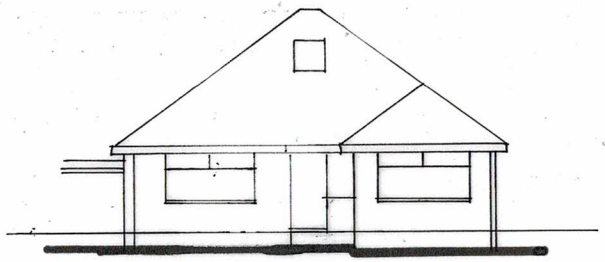

S.E/FRONT

0 2 4 6 8

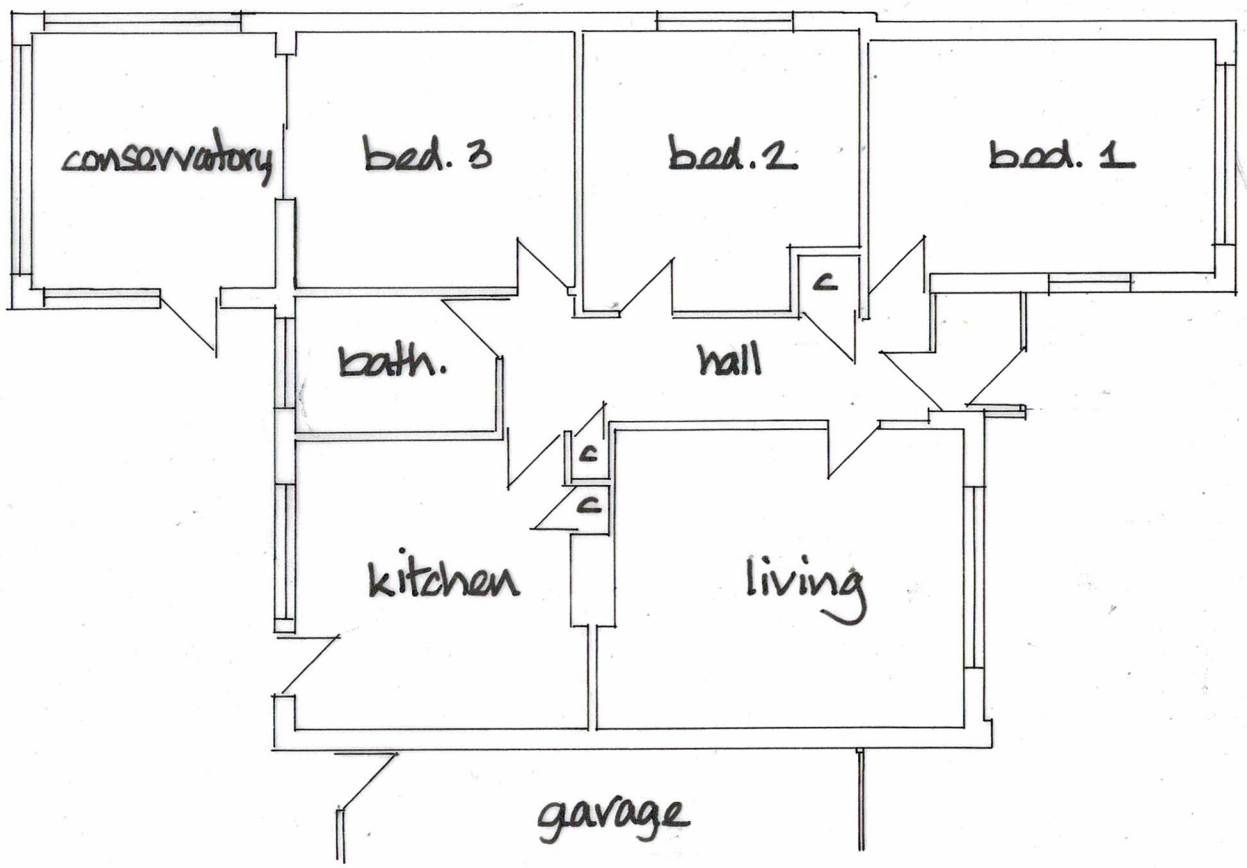

GROUND FLOOR

0 1 2 3 4

LOCATION PLAN

Scale 1:1250 OS UC 100065752

0 10 20 30 40

SITE PLAN

Scale 1:500

0 10 20

N

DEREK TREAGUS ASSOCIATES

ARCHITECTURAL SERVICES

Tel: 07956 624094

Email: derek.treagus@gmail.com

Project	REAR EXTENSION & LOFT CONVERSION AT 35 ROSEMARY WAY, WATERLOOVILLE, HAMPSHIRE.
Client	Mr & Mrs G Benford
Subject	Planning Drawing Existing Details
Date: Aug 2023	Scale: 1: 100,1:200
Rev:	Drg. No. **23/343/01**

- **Copyright reserved.**
- **All dimensions are to be site confirmed and should not be scaled unless for Planning purposes.**
- **Verify all queries with the office.**