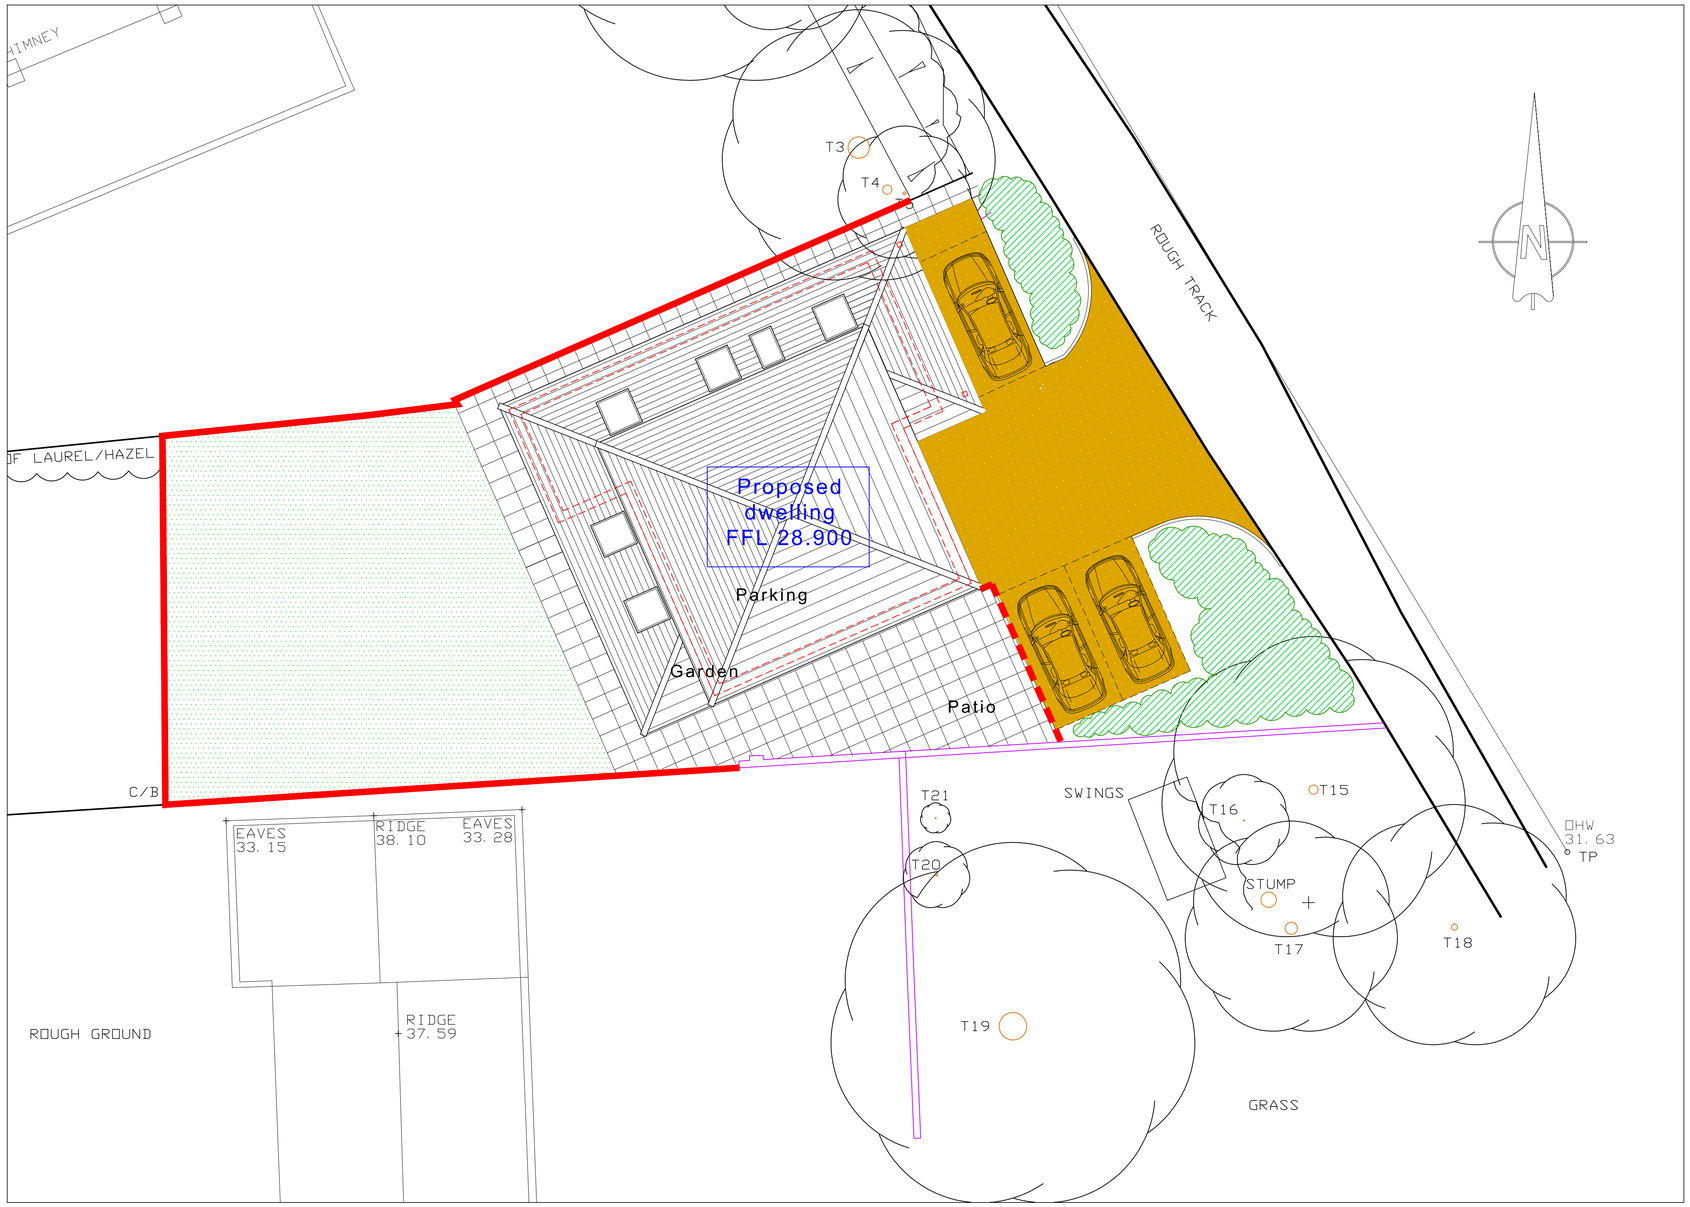


Proposed site plan scale 1:100

1 0 1 2 3 4 5 6 7 8 9m
1:100

External paving slabs
https://nustone.co.uk/product/kandla-greyoutdoor-porcelain-paving-tiles-600x600/

Resin driveway -
https://www.advancedsealingsolutions.co.uk/Bound-Stone-Overlay-Resin-Packs.html

Rye lawn turf

Existing 1.8m high
feather board fencing retained

New 1.8m high feather board fencing -
to match existing

Cherry Laurel hedging

JB ARCHITECTURE
E: admin@jb-architecturedesign.com
W: www.jb-architecturedesign.com
T: 01243 933732

rev:	note:	date:

For
MR & MRS REHILL

Project
PROPOSED 4 BED DWELLING
AT LAND NORTH OF
61 HOLLYBANK LANE
HANTS

Title
PROPOSED LANDSCAPE /
BOUNDARY PLAN

Date	Drawn	Scale	Checked
March 2023	JB	1:100 @ A1	-

Job Number	Drawing Number	Revision
BR.279.21	-17	**A**