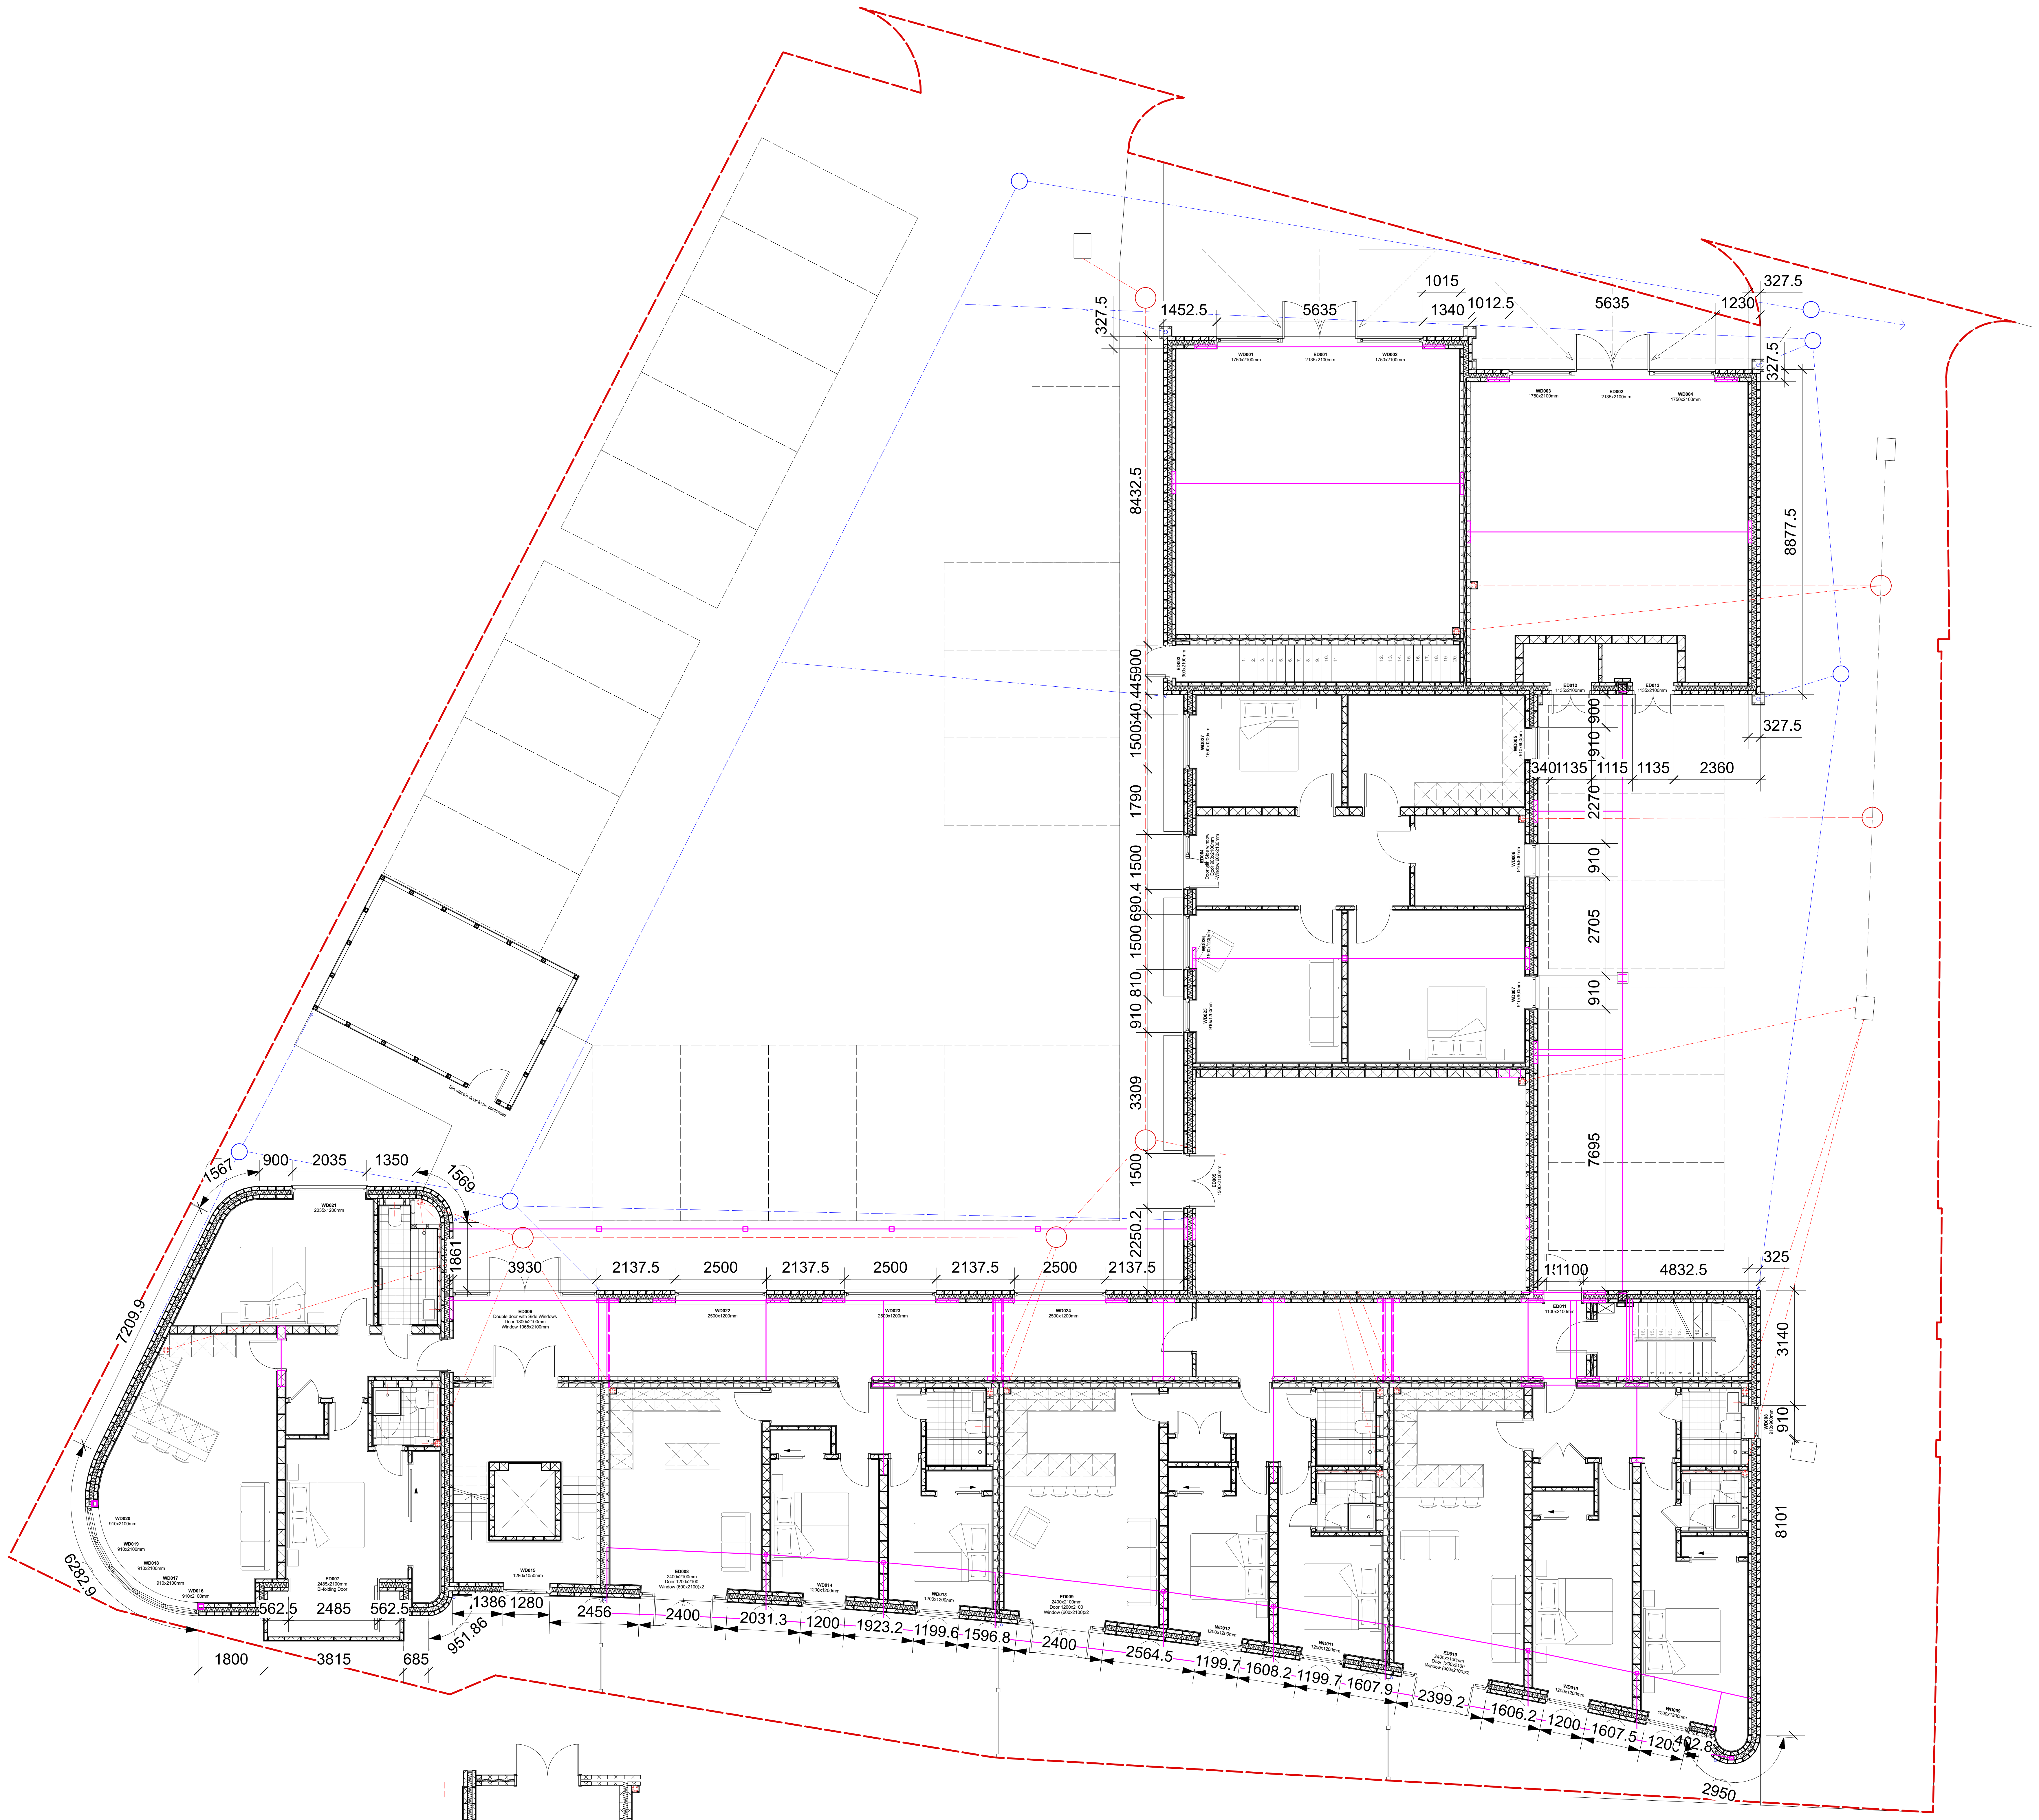

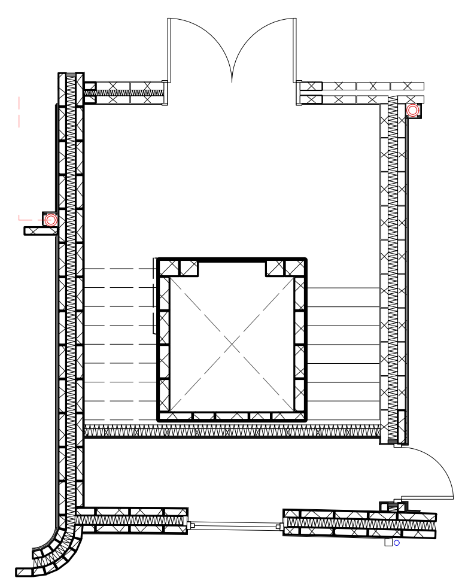

Proposed Ground Floor Plan @ 1:100

a	Amendments	by	Date

Job Title 123/SR/DL

Drawing:
Proposed Ground Floor
comparison

Scale: A1 @ 1:100

Drg.No: HOPA-B-1090

Drawn by: LMW

Issued to: Client / Contractor

Status: Building Regulation

Date: 05.07.22

HOP Architects Ltd
Southsea, Hampshire
07427 080 777
Company reg. 12021383