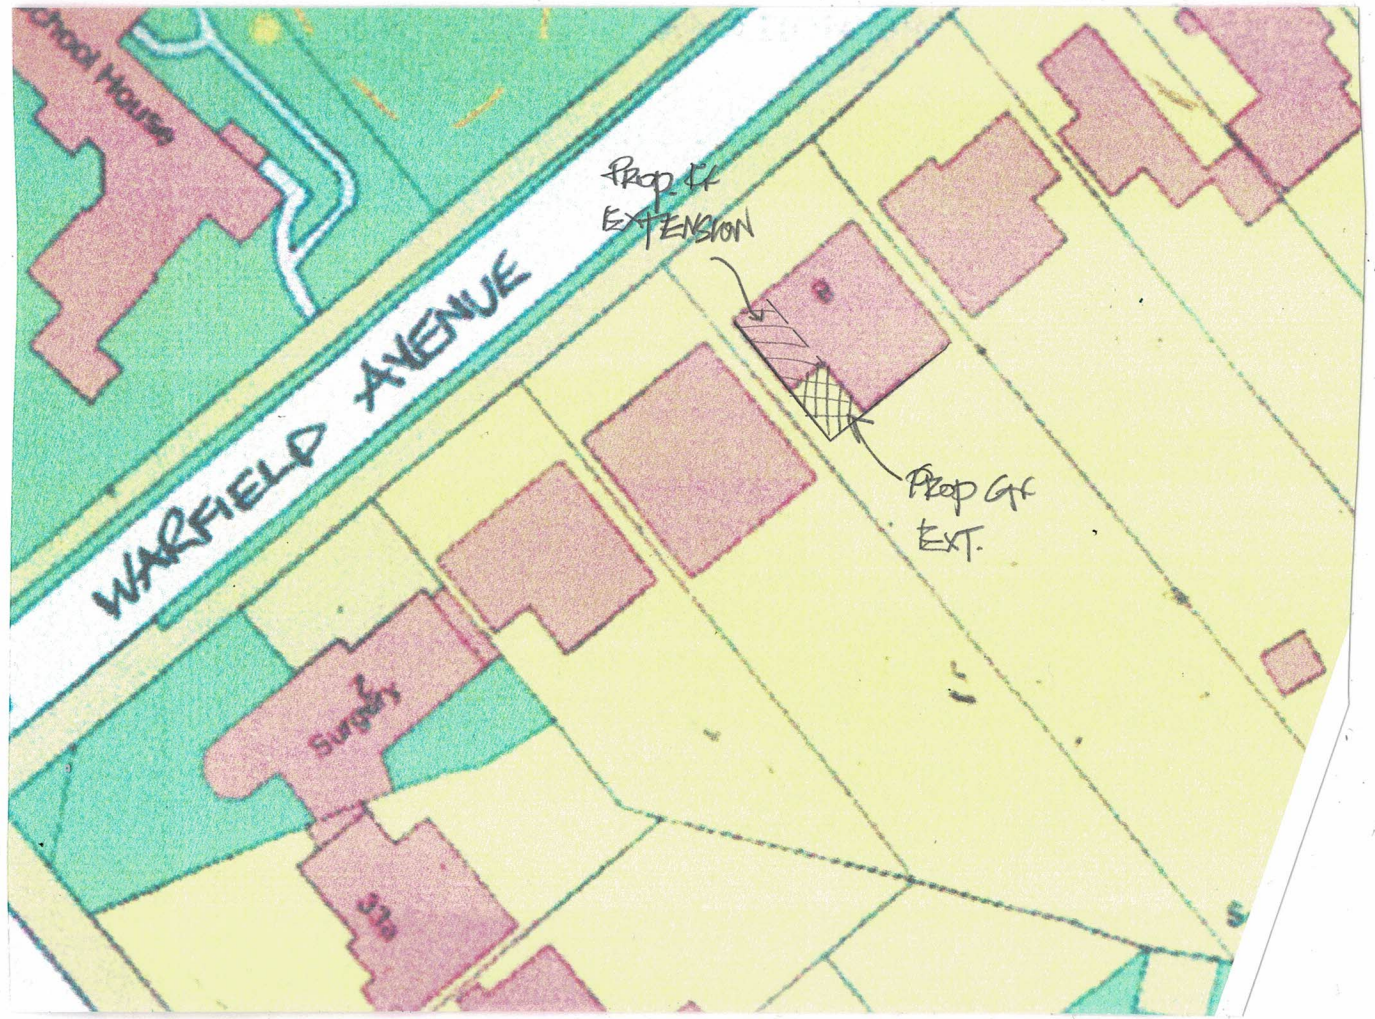

SITE PLAN
Scale 1:500

LOCATION PLAN
Scale 1:1250 OS VL 100046326

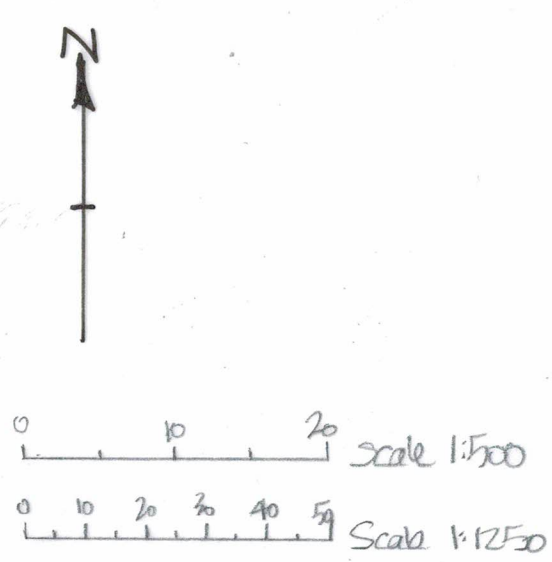

DEREK TREAGUS ASSOCIATES
ARCHITECTURAL SERVICES
Tel: 07956 624094
Email: derek.treagus@gmail.com

Project	SIDE EXTENSION AT 8 WARFIELD AVENUE, WATERLOOVILLE, HAMPSHIRE.
Client	Mr & Mrs T Gough
Subject	Planning Drawing Existing Site & Location Plan
Date: Feb 2021	Scale: 1:500,1:1250@ A3
Rev:	Drg. No. **21/111/01**

- **Copyright reserved.**
- **All dimensions are to be site confirmed and should not be scaled unless for Planning purposes.**
- **Verify all queries with the office.**