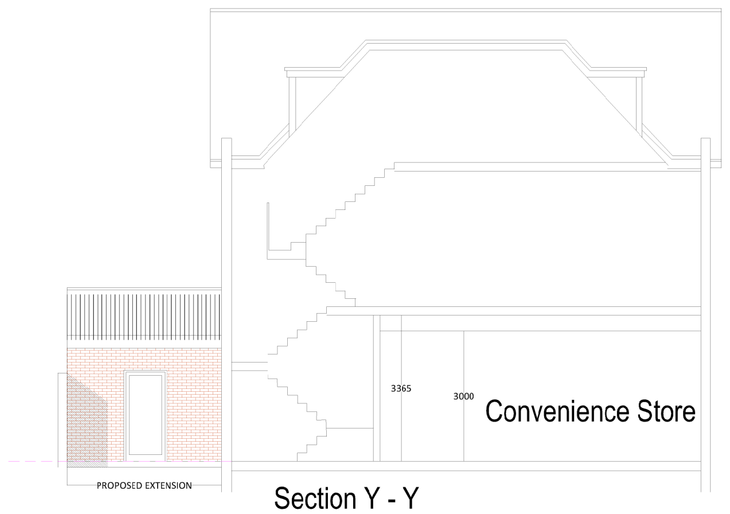

Section Y - Y

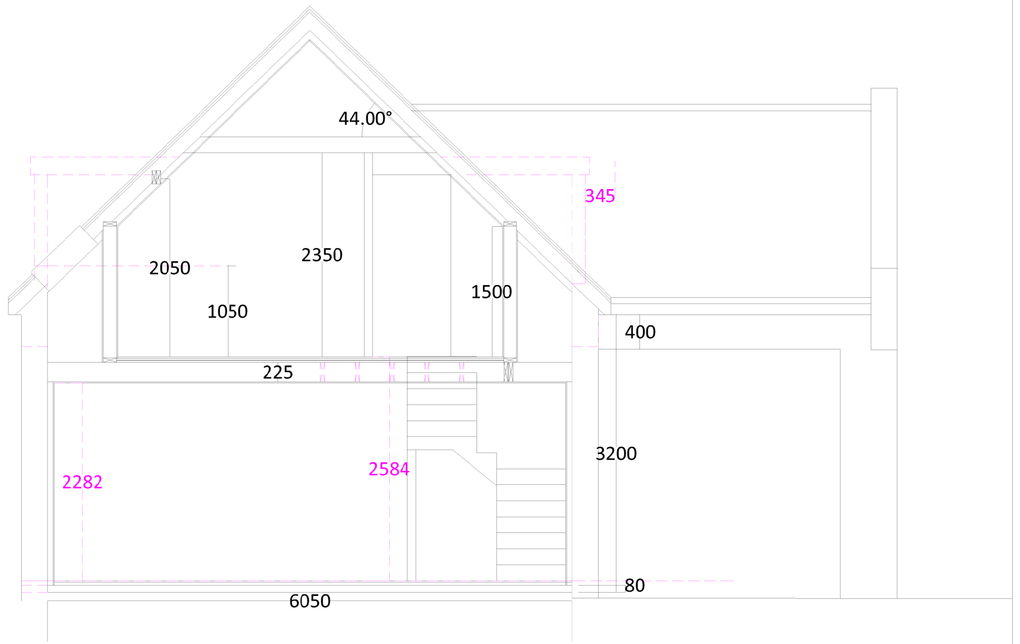

Proposed Section C-C @1/50

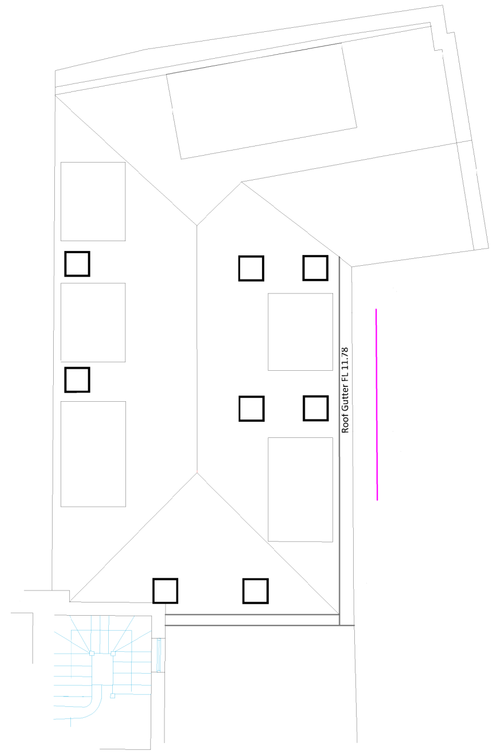

Roof Plan

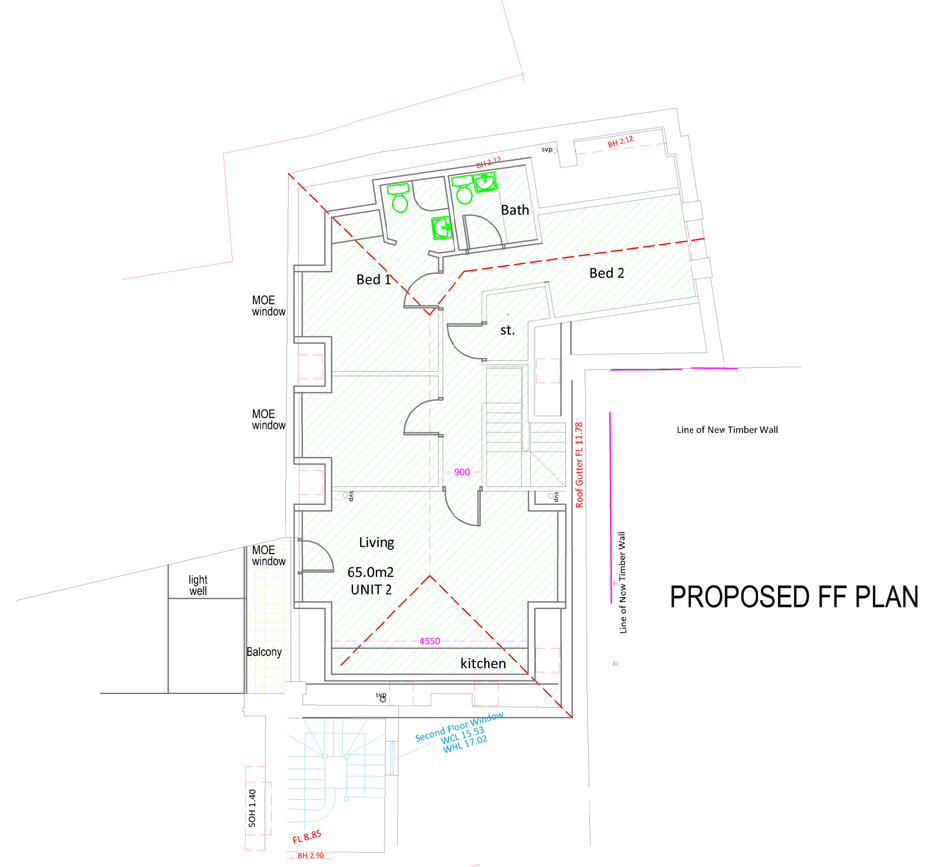

PROPOSED FF PLAN

EXISTING GF PLAN

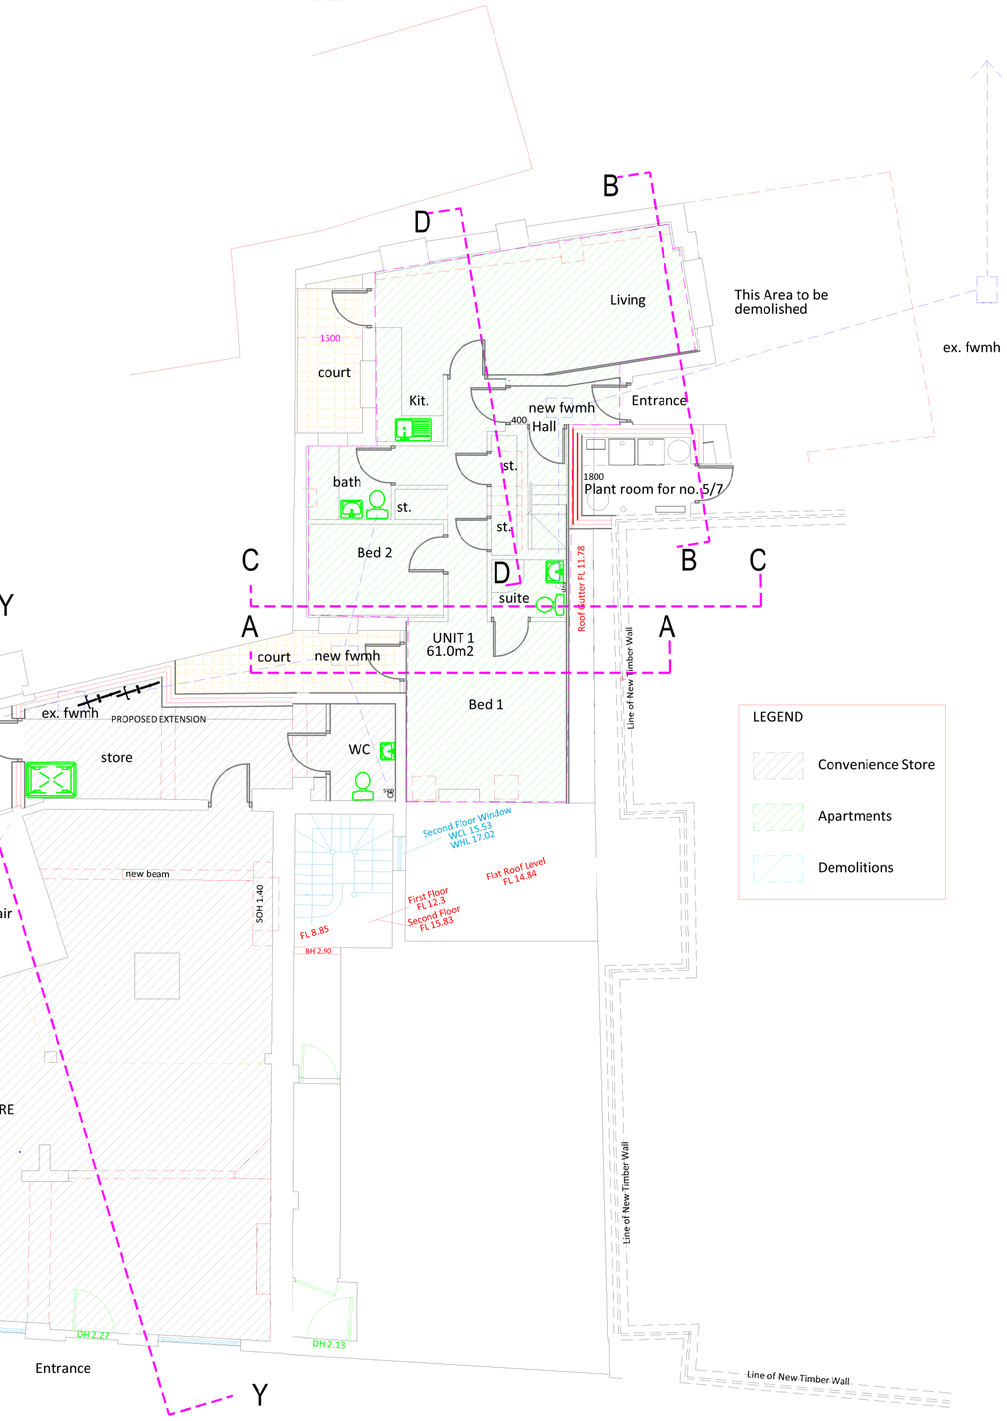

PROPOSED GF PLAN

0 1M 5M 10M

500mm 2M

SCALE 1/100

DATE Mar. 23

CONTRACTOR MUST CHECK ALL DIMENSIONS ON SITE ONLY FIGURED DIMENSIONS ARE TO BE WORKED FROM DO NOT SCALE FROM THIS DRAWING THE ARCHITECT MUST BE INFORMED
© COPYRIGHT

AUTHOR PG

TITLE Conversion of 'Golden Slots' to Convenience Store & Conversion of Outbuildings to 2 no. 2 Bed Apartments

Former White Hart Public House
East Street Havant - PO9 1AA

DETAIL General Arrangement - Plans

DRAWING No 23/201/P01

A B C D E F G H I J K L M N P Q R S T U V W X Y Z

PETER GALLOWAY PARTNERSHIP
ARCHITECTS
HAVANT
TEL. 02392 483153 MOB. 07808 483362
E-MAIL: peter@pgparchitects.co.uk