
0m 1m 2m 3m 4m 5m

Scale 1:50 @ A3

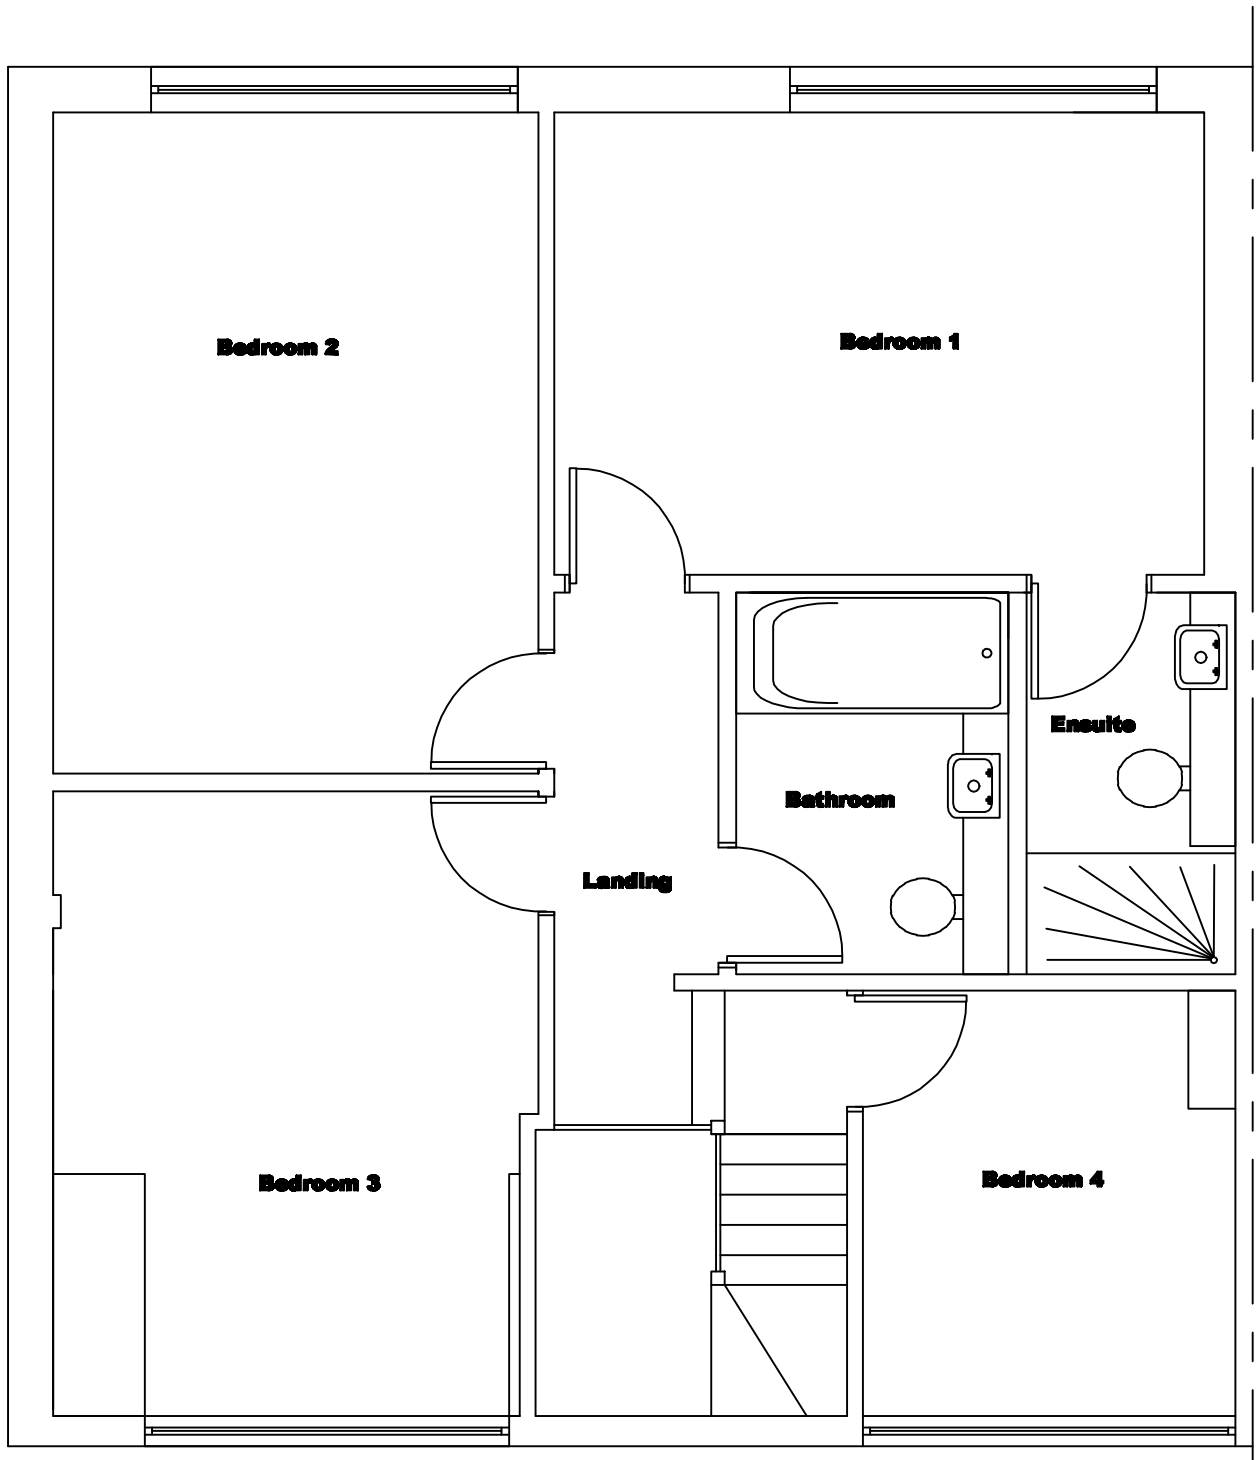

NB

(1) FIGURED DIMENSIONS MUST BE TAKEN IN PREFERENCE TO SCALED DIMENSIONS AND SITE DIMENSIONS ARE TO BE CHECKED BEFORE WORK IS PUT IN HAND.

N

Rev:-	Description:-	Date:-	Chkd by:-

Project:-

65 Galaxie Road
Waterlooville
Hampshire
PO8 9AT

Title:-

Proposed First Floor Plan

Scale:-

1:50 @ A3

Date:-	Drg.No:-	Rev:-
22.03.23	401	