BEDHAMPTON ROAD

NURSERY ROAD

EDWARD GARDENS

BIDBURY LANE

KINGS CROFT LANE

RAILWAY TRACKS

BOREHOLE BH102

SEE DRG No. 710166-SWS-XX-XX-DR-Z-00206

5m x 5m VEHICLE UNLOADING AREA

BOREHOLE BH101

SEE DRG No. 710166-SWS-XX-XX-DR-Z-00205

HEIGHT RESTRICTED SWING GATE. KEY REQUIRED FOR ACCESS

LP

LOCATION PLAN
SCALE 1:1250

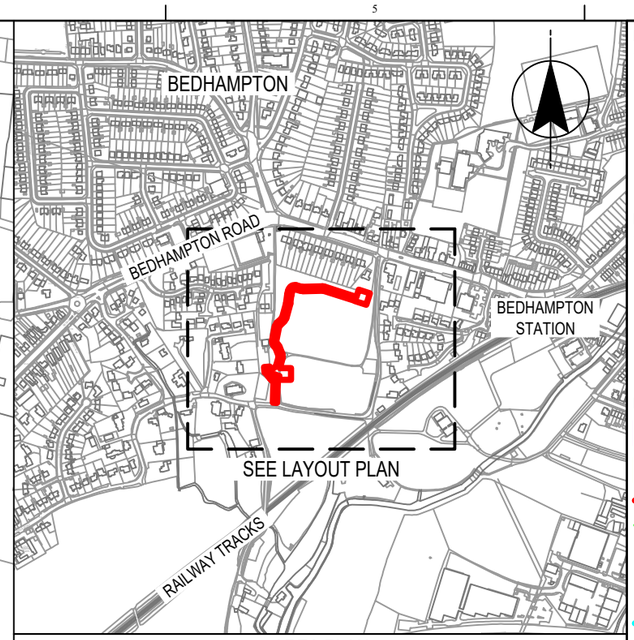

AREA PLAN
SCALE 1:10000

SCALE 1 : 1250
m50 0 50m

SCALE 1 : 10000
m100 0 1000m

NOTES

1. ALL DIMENSIONS IN MILLIMETRES AND ALL LEVELS IN METRES UNLESS SHOWN OTHERWISE.

REFERENCES

710166-SWS-XX-XX-DR-Z-00205	LAND ENTRY NOTICE PLAN BOREHOLE BH101 SITE PLAN
710166-SWS-XX-XX-DR-Z-00206	LAND ENTRY NOTICE PLAN BOREHOLE BH102 SITE PLN

LEGEND

- PROPOSED ACCESS
- PROPOSED WORKING AREA
- WORKING AREA BOUNDARY
- AREA REQUIRING TEMPORARY TRAKMAT
- PROPOSED BOREHOLE HEADWORKS LOCATION
- EXISTING PARK BENCH
- LP EXISTING LAMP POST
- EXISTING PUBLIC RIGHT OF WAY
- EXISTING TREE CANOPY AND ROOT PROTECTION AREA

CURRENT VERSION INFORMATION

VEHICLE UNLOADING AREA MOVED TO AVOID PUBLIC RIGHT OF WAY.
WORKING AREA BOUNDARY AMENDED.

DATE	ORIG	CHKD	REVD	APPR	REV	STS	REASON FOR ISSUE
10/02/23	NS	HJ	JR	JR	C01	A4	Authorised & Accepted - Design
07/03/23	NS	HJ	HJ	HJ	C02	A4	Authorised & Accepted - Design
08/03/23	NS	HJ	LB	KW	C03	A4	Authorised & Accepted - Design

THIS DRAWING IS ISSUED BY SOUTHERN WATER SUBJECT TO THE CONDITIONS THAT IT IS NOT COPIED EITHER IN WHOLE OR IN PART OR DISCLOSED TO THIRD PARTIES UNLESS PRIOR WRITTEN AUTHORISATION IS GIVEN BY SOUTHERN WATER
PREVIOUS VERSIONS OF THIS DRAWING SHOULD BE STAMPED SUPERSEDED OR DESTROYED
DO NOT SCALE THIS DRAWING - IF IN DOUBT ASK

WATER for LIFE from Southern Water.
Southern House
Yeoman Road
Worthing
West Sussex
BN13 3NX
telephone (01903) 264444
fax (01903) 691435

PROJECT TITLE
HAMPSHIRE WATER TRANSFER AND WATER RECYCLING PROJECT

DRAWING TITLE
LAND ENTRY NOTICE PLAN
BOREHOLES BH101 AND BH102
LOCATION PLAN

SITE UNIT MNEMONIC	SITE UNIT NO.	MASTER SIZE A3
PRN 710166	SCALE AS SHOWN	STATUS A4
S.W. DRAWING NO. 710166-SWS-XX-XX-DR-Z-00201		REVISION C03

Based upon Ordnance Survey Digital Data with the permission of the controller of H.M.S.O. Crown copyright Southern Water Services Limited 1000019426