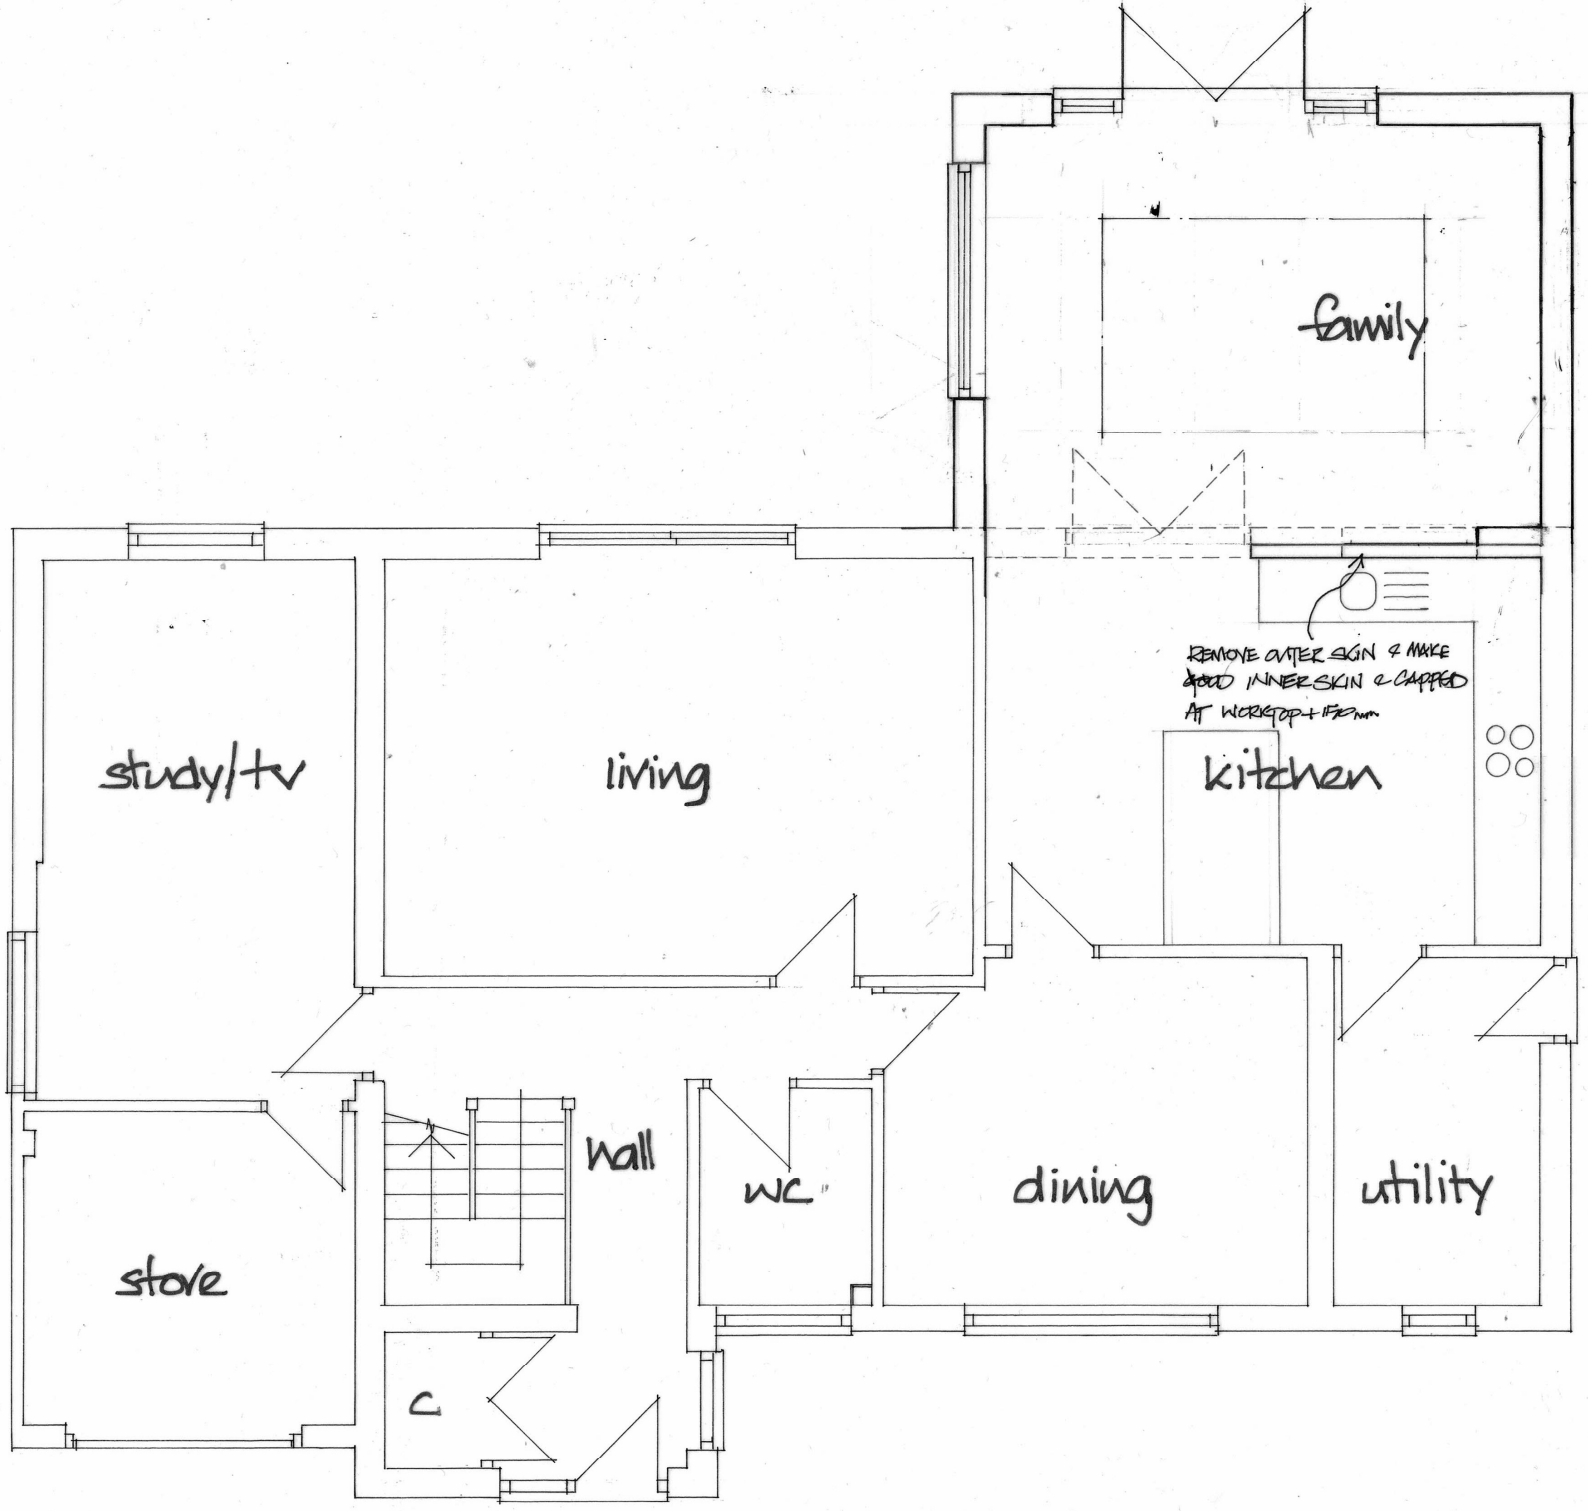

0 1 2 Scale 1:50

DEREK TREAGUS ASSOCIATES
ARCHITECTURAL SERVICES
Tel: 07956 624094
Email: derek.treagus@gmail.com

Project	REAR EXTENSION AT 194 HAVANT ROAD, HAYLING ISLAND, HAMPSHIRE.
Client	Mr & Mrs S Brownlie
Subject	Planning Drawing Proposed Ground Floor Plan
Date: March 2021	Scale: 1:50@ A3
Rev:	Drg. No. **21/122/02**

- **Copyright reserved.**
- **All dimensions are to be site confirmed and should not be scaled unless for Planning purposes.**
- **Verify all queries with the office.**