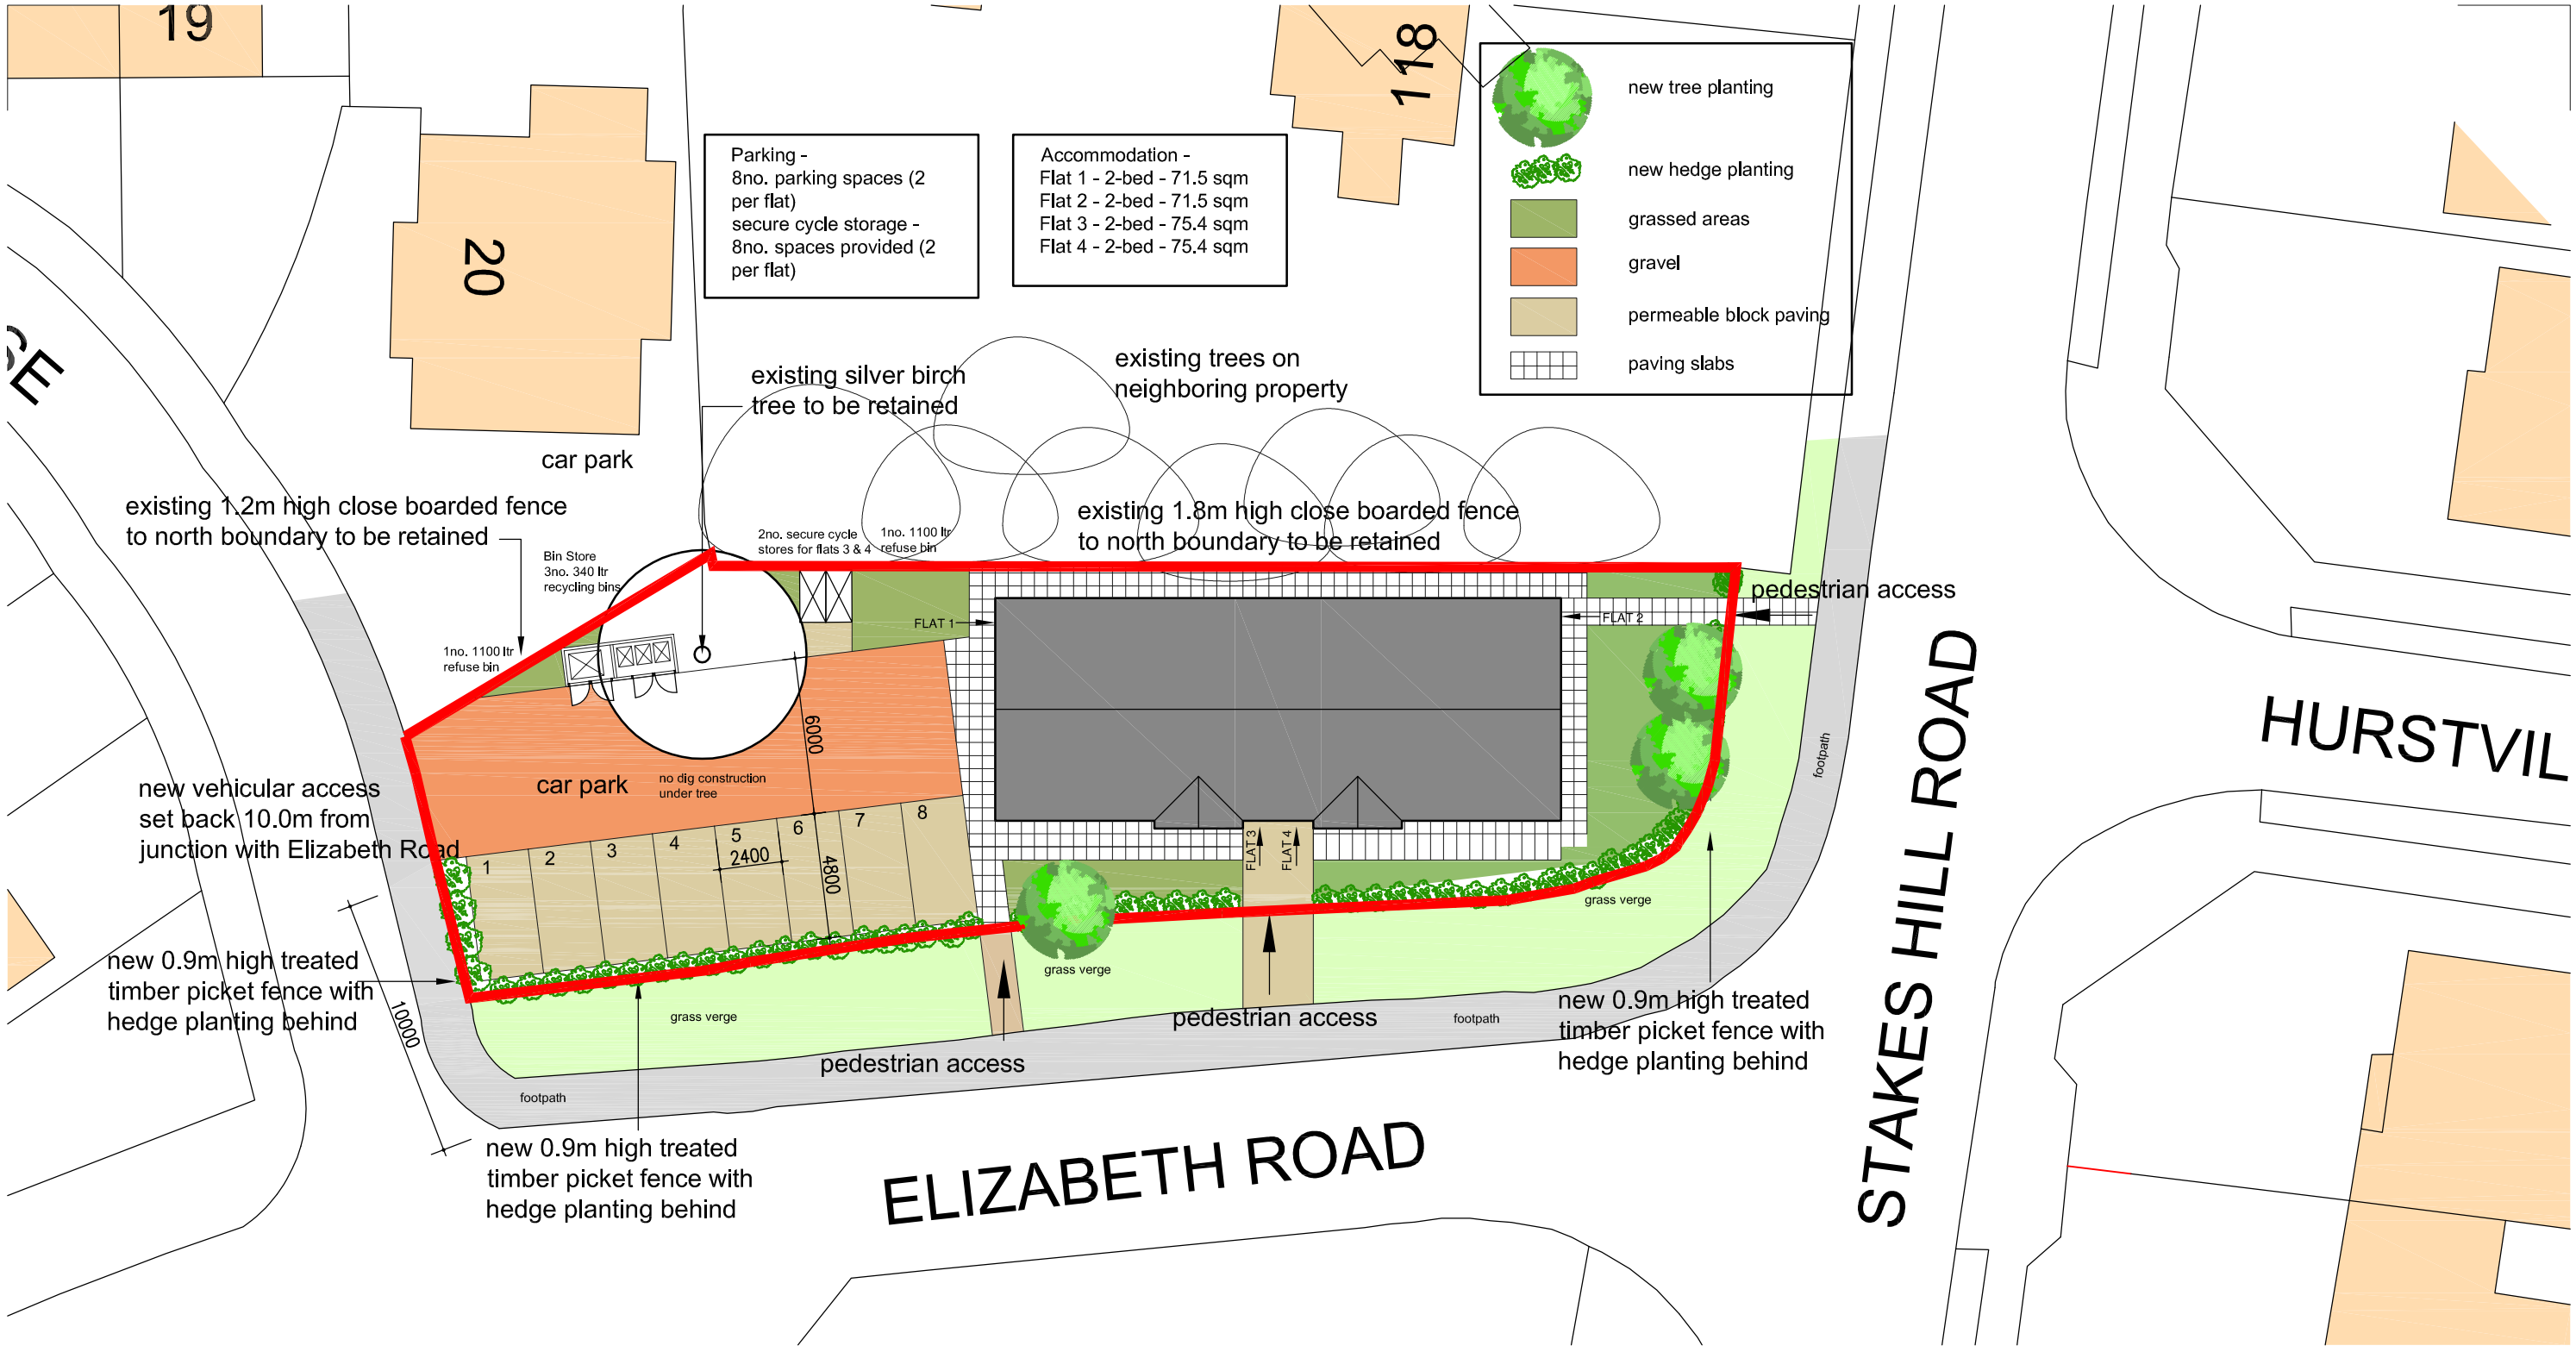


Crown Copyright. All rights reserved. License no. 100045736

PROJECT

Proposed Development on Land off Elizabeth Road, Waterlooville

CLIENT

East Pallant Developments

DRG TITLE

Site Plan

PROJECT NO. *20004*

DRAWING NO. *1003*

SCALE *1:250@A3*

REV *C*

SCALE BAR 1:250

0 5 10 20

Rev	DESCRIPTION	Dwn / Date	Chk / Date
C	Parking area changed to gravel	mw 12.10.20	
B	Site plan updated	mw 07.09.20	
A	Site plan updated	mw 17.07.20	-

This drawing is copyright and must not be disclosed to third parties without permission
Scaled dimensions are not to be used for construction

4 Queensgate
Queens Road
Fareham
Hampshire
PO16 0NW

Tel: 01329 288911
Fax: 01329 221913
E-mail: admin@m2architecture.com

m2 architecture
architectural technologist