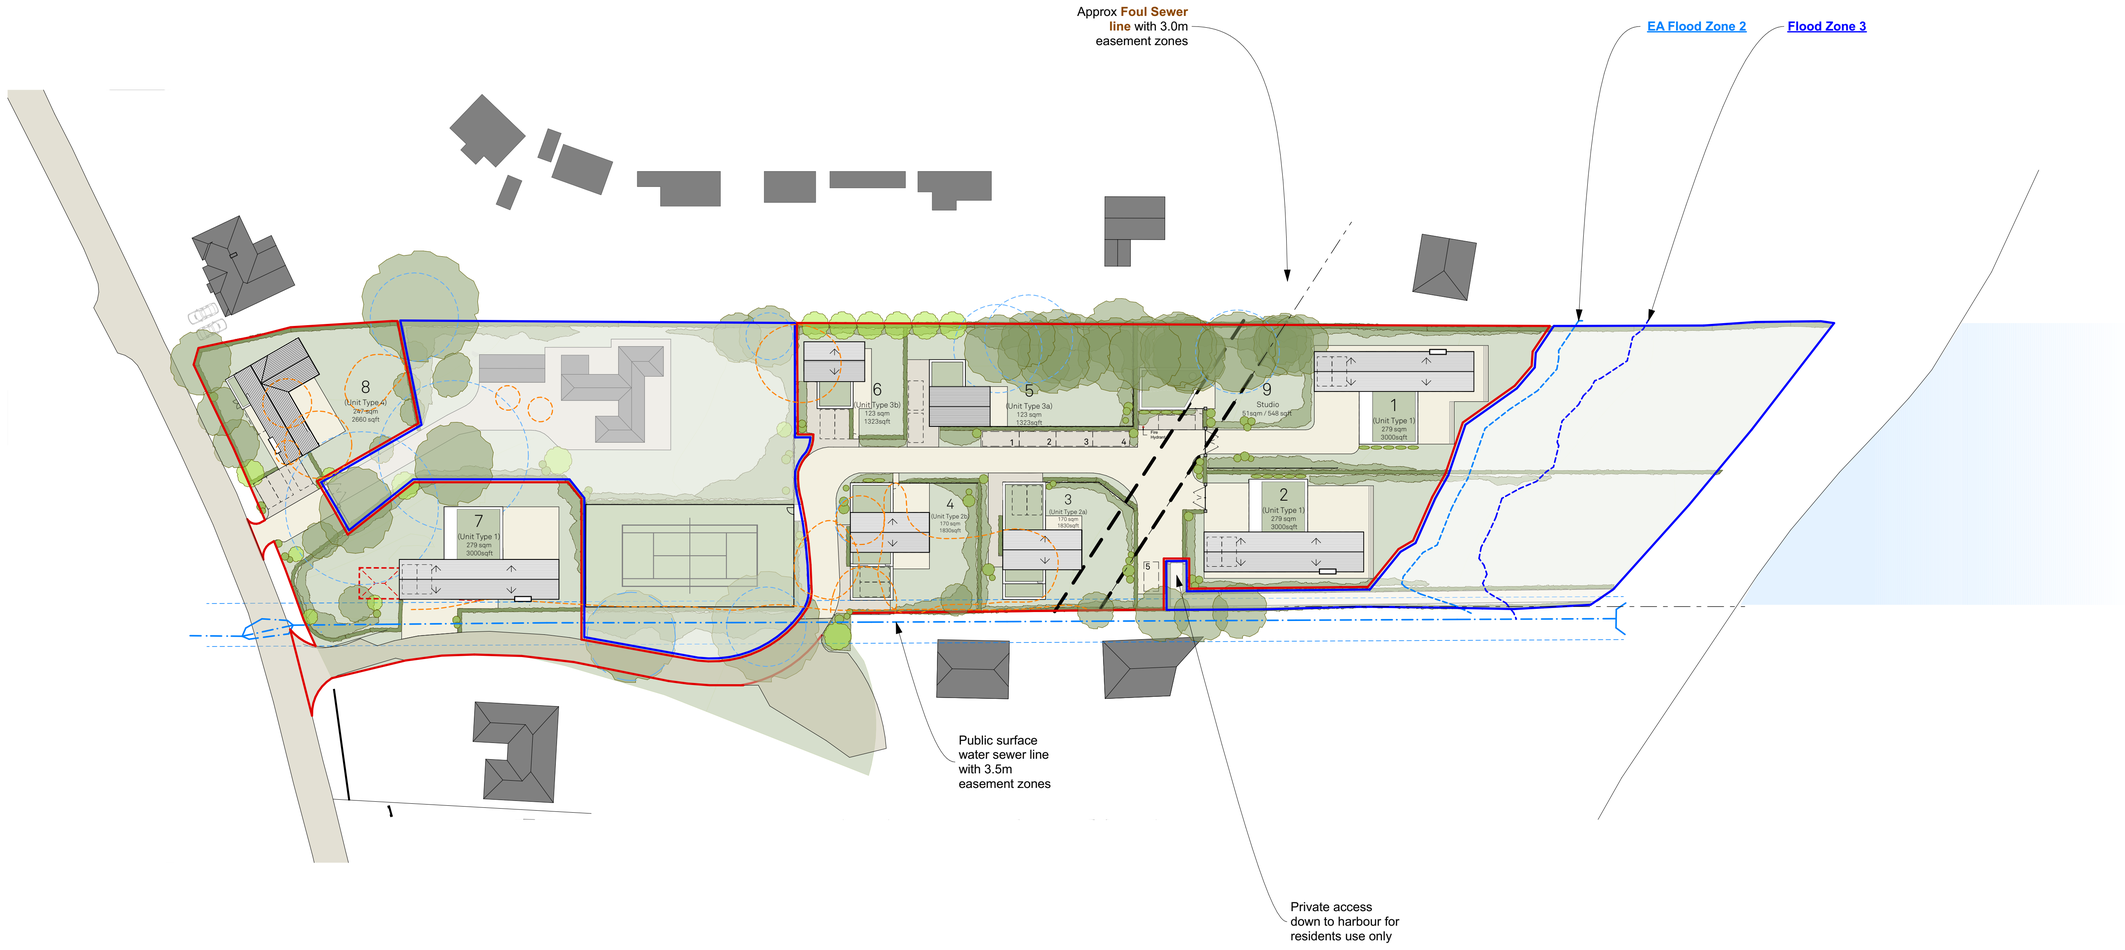

Key:

objects to be removed

Root Protection Area

N

Scale 1:500

0 10 20 30M

revisions											
P01	8/3/2017	First Issue	P08	2/8/2019	Plot 6 access amended	P15	4/9/2020	Detached units			
P02	10/27/2017	Revised access following client instruction	P09	2/8/2019	Plot 6 flipped	P16	6/16/2020	Trees corrected			
P03	11/3/2017	General amendments	P10	4/23/2019	Plot types amended	P17	8/26/2020	External patio steps shown to Plots 1 and 2			
P04	10/26/2018	Path moved to edge of site	P11	6/4/2019	GIAs added	P18	9/16/2020	Additional parking space to Plots 6&7			
P05	11/2/2018	Road layout amended	P12	10/2/2019	New dwelling added	P19	2/11/2021	2 units removed to address Arb comments, 1 detached unit in rear spilt into 2 semis			
P06	11/13/2018	Tennis court moved	P13	10/22/2019	Access to new dwelling amended	P20	2/25/2021	Plot 5 and 6 now detatched			
P07	11/19/2018	Additional trees retained, Plot 1 moved accordingly	P14	3/3/2020	9 unit scheme						

this drawing is the copyright of Re-Format LLP and may not be copied, altered or reproduced in any way or passed to a third party without written authority. All dimensions subject to site survey and site verification. Do not scale for construction ©

www.re-format.co.uk
mail@re-format.co.uk
+44 (0)1420 82131

drawn by	date	project title	status	drawing status
DF	April 2018	46 Warblington Road	Suitable for Co-ordination	S1
checked by	scale at A1	document title	drawing number	revision
MS	1:500	Proposed Site Plan	15048-RFT-00-ZZ-DR-A-0121-S1	P20

RE-FORMAT