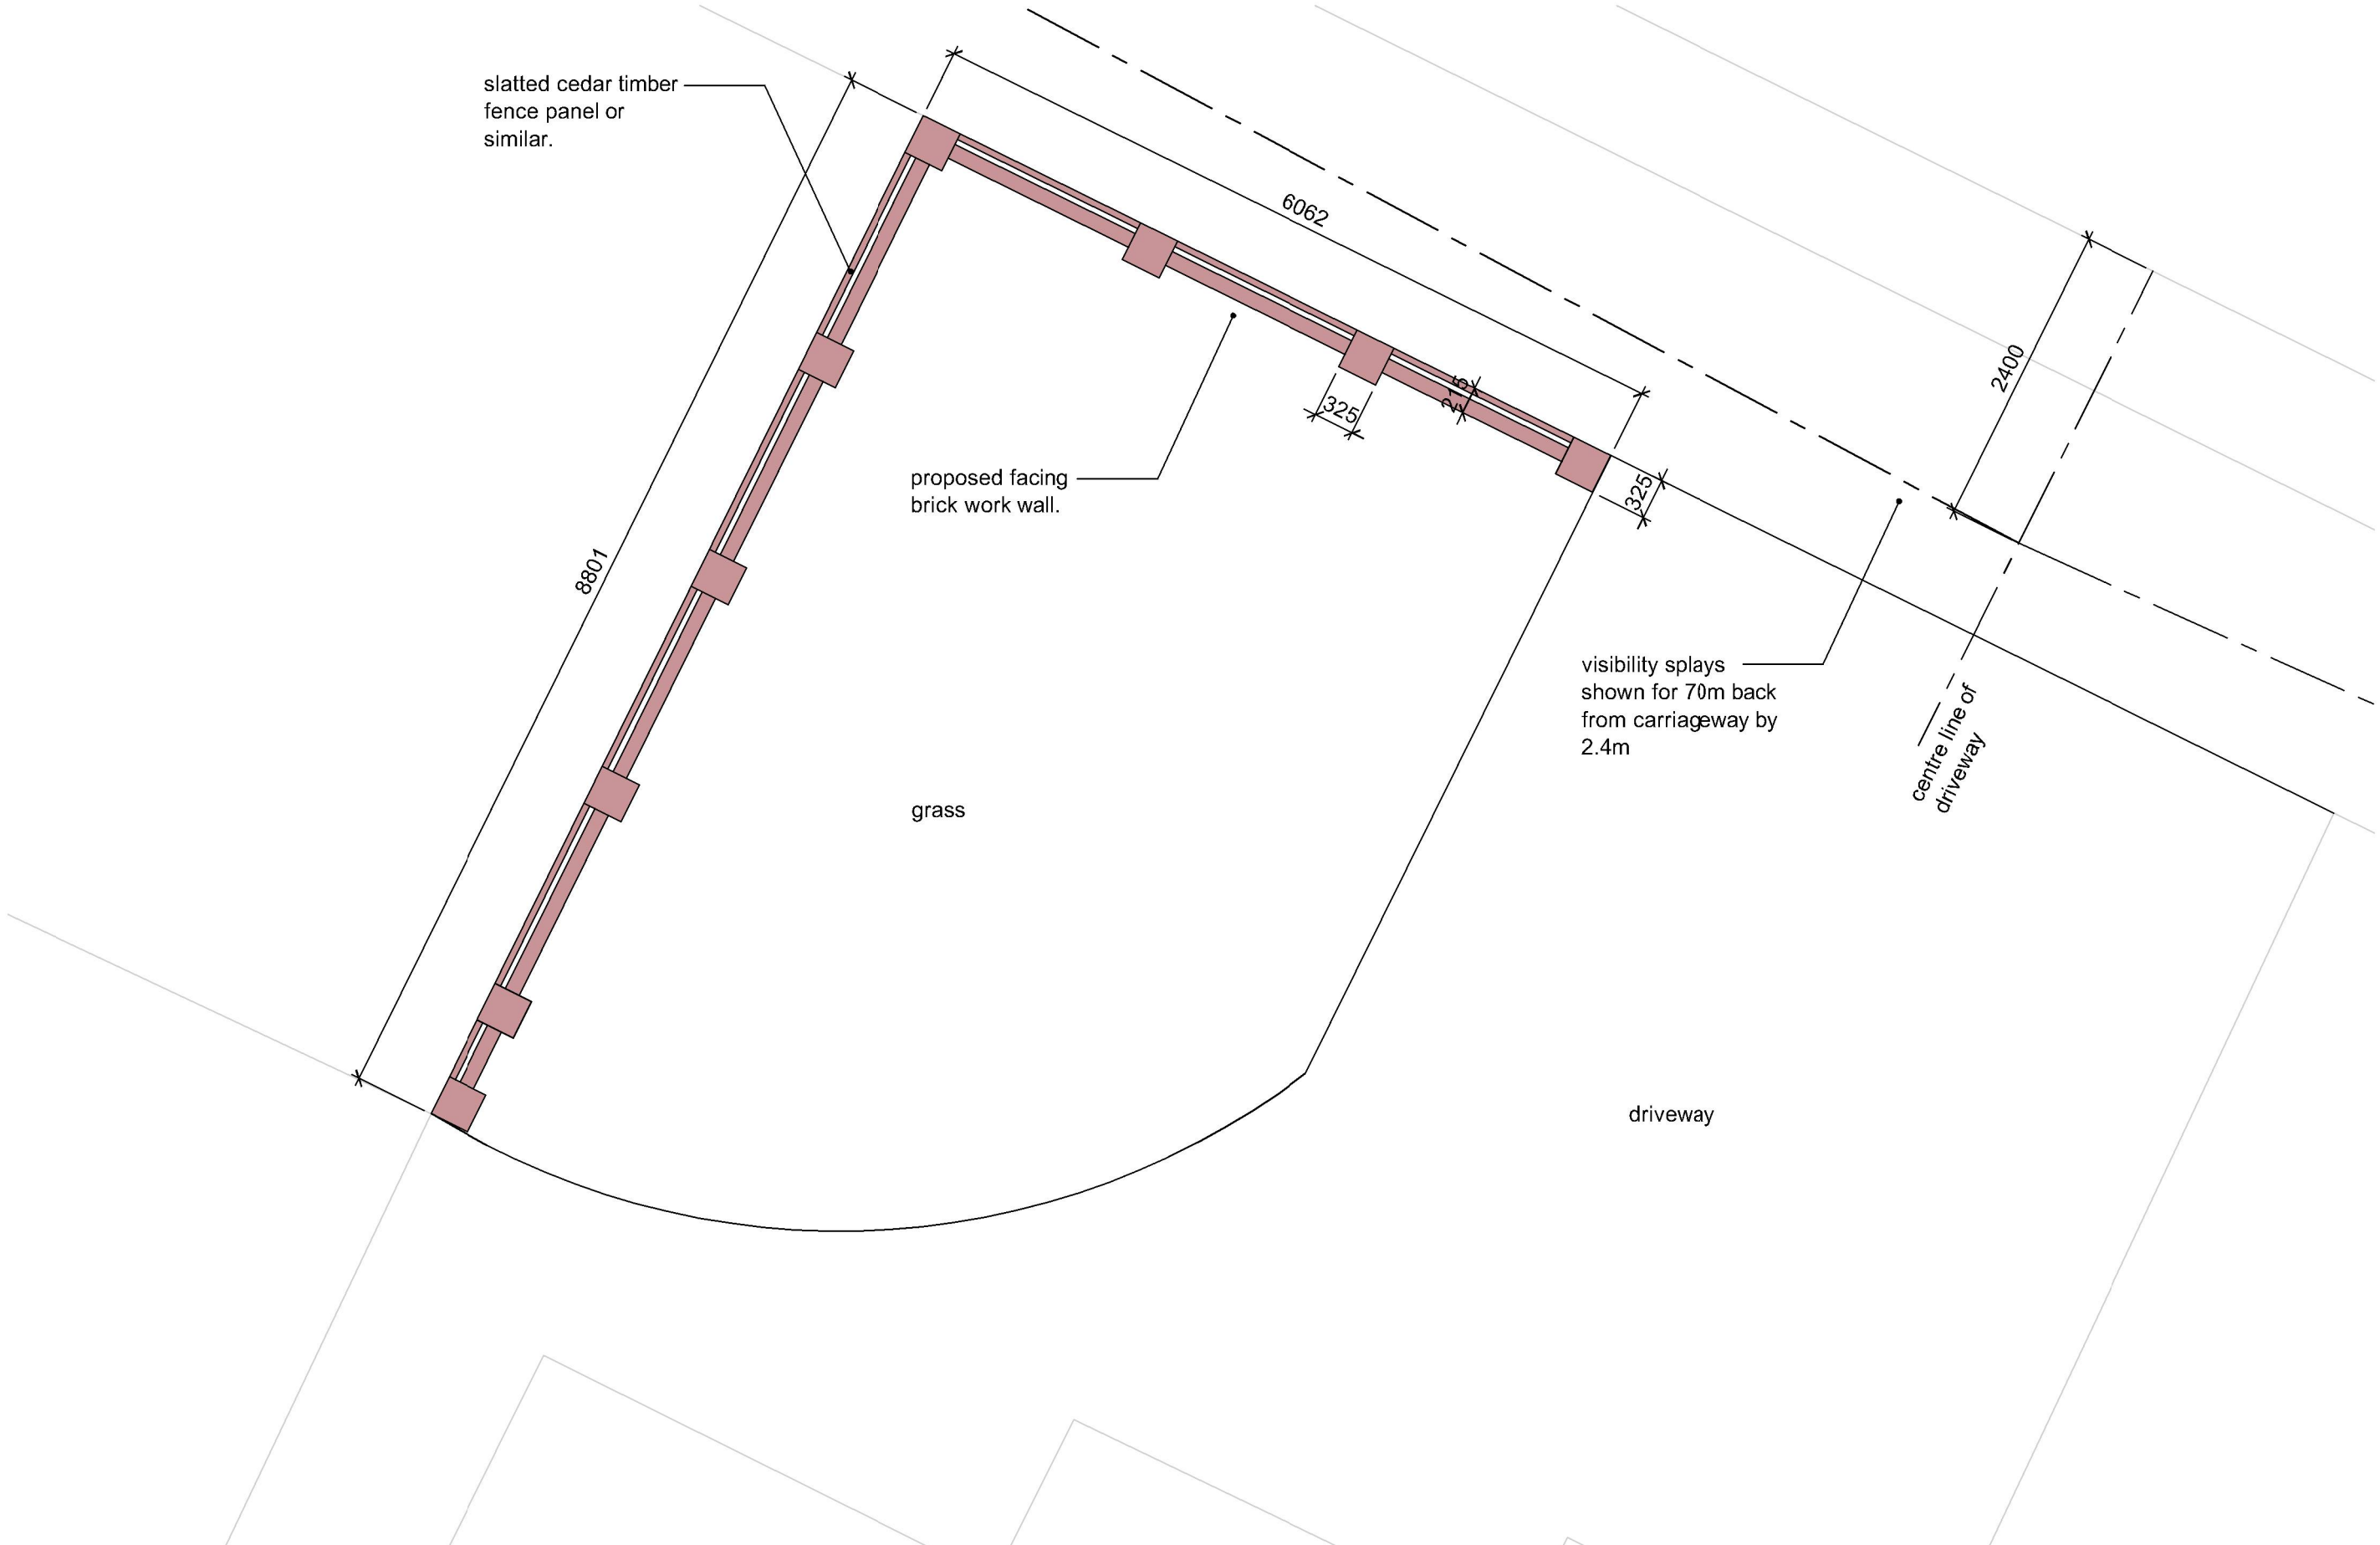


Note:
Do not Scale from this Drawing (except for planning approval).
All dimensions are in millimetres and to be checked on site.
All Dimensions relating to subcontractors or suppliers work must be checked and agreed between the main contractor and the sub-contractors and suppliers.

DRAWING TITLE
PLANNING APPLICATION - BOUNDARY WALL SITE PLAN

DATE: Dec 2020

SCALE: 1:50 @ A3

DRN.: gp

CHK.: -

Drawing Ref: 20171 PL310

Rev: -

CLIENT
Mr Hunt & Miss Hall, 2a Billet Avenue, Waterlooville, Hants.

Gavin Page BA(hons)
tel. 07747 011252
email. gavin.page77@gmail.com

grp architectural design