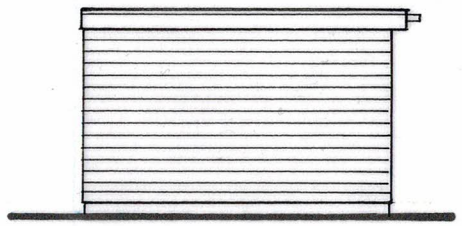

SIDE

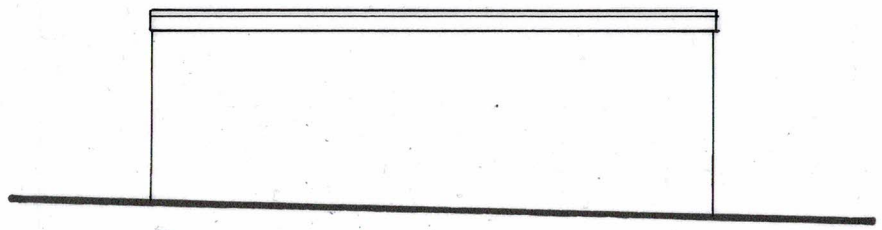

REAR

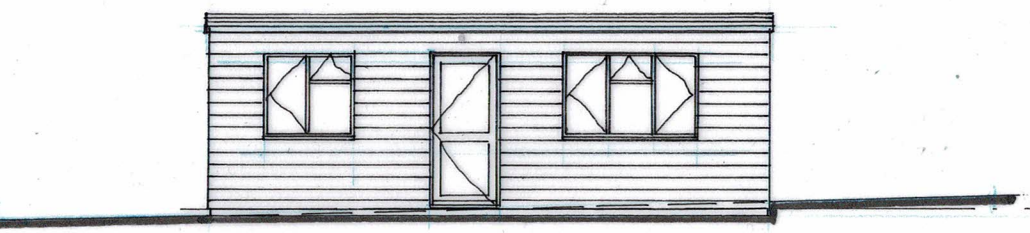

FRONT

0 1 2 3 4

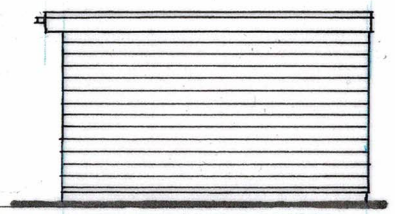

SIDE

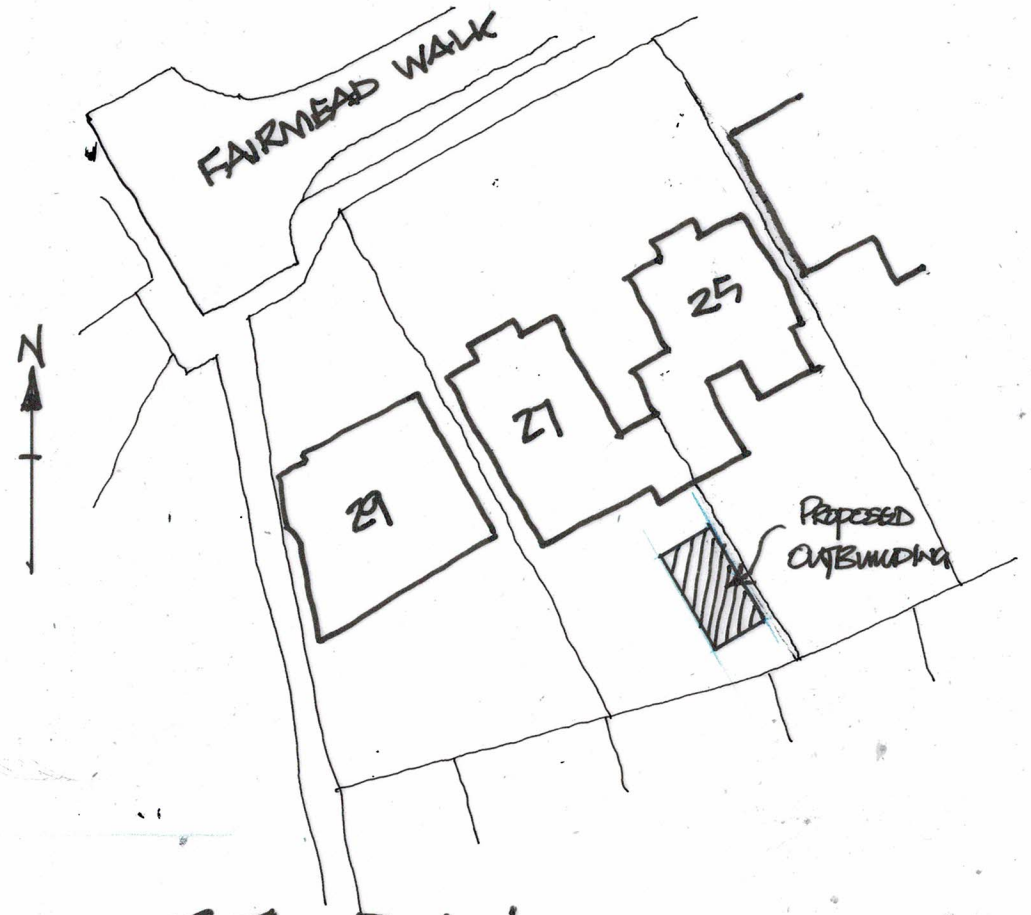

SITE PLAN

Scale 1:500

0 10 20

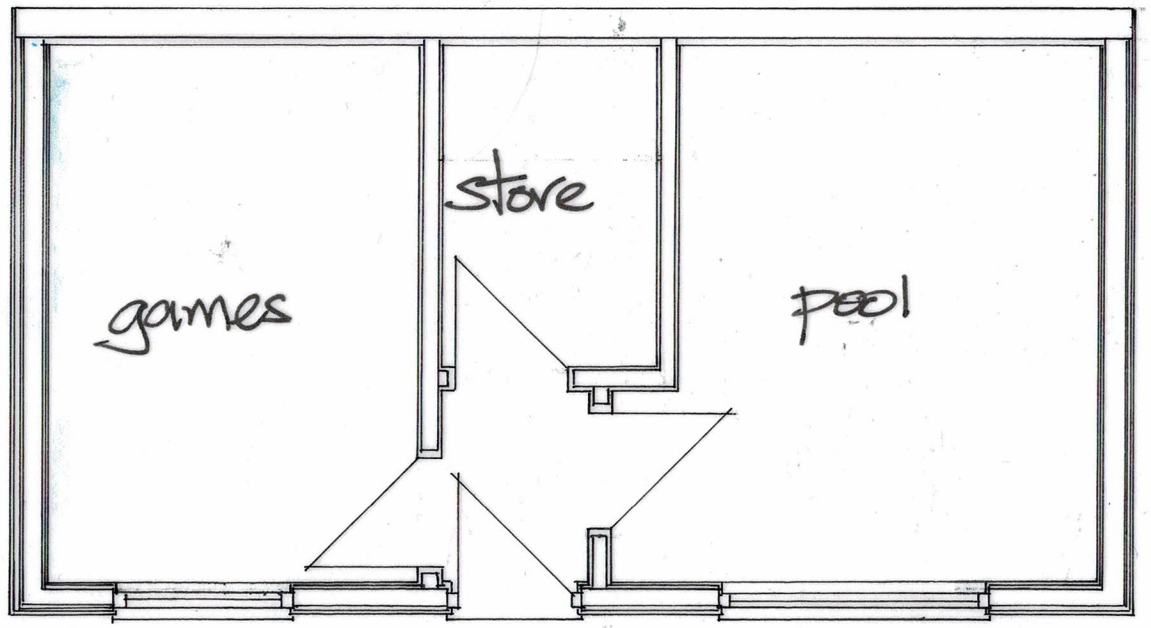

FLOOR PLAN 0 1 2

LOCATION PLAN

Scale 1:1250

OS LIC 100046326

0 10 20 30 40

DEREK TREAGUS ASSOCIATES

ARCHITECTURAL SERVICES

Tel: 07956 624094

Email: derek.treagus@gmail.com

Project	PROPOSED OUTBUILDING AT 27 FAIRMEAD WALK, HORNDEAN, HAMPSHIRE.	
Client	Mr & Mrs G Quinton	
Subject	Planning Drawing Proposed Details	
Date: March 2021		Scale: 1:50, 1:100@ A3
Rev:		Drg. No. **21/126/01**

- **Copyright reserved.**
- **All dimensions are to be site confirmed and should not be scaled unless for Planning purposes.**
- **Verify all queries with the office.**