GROUND FLOOR

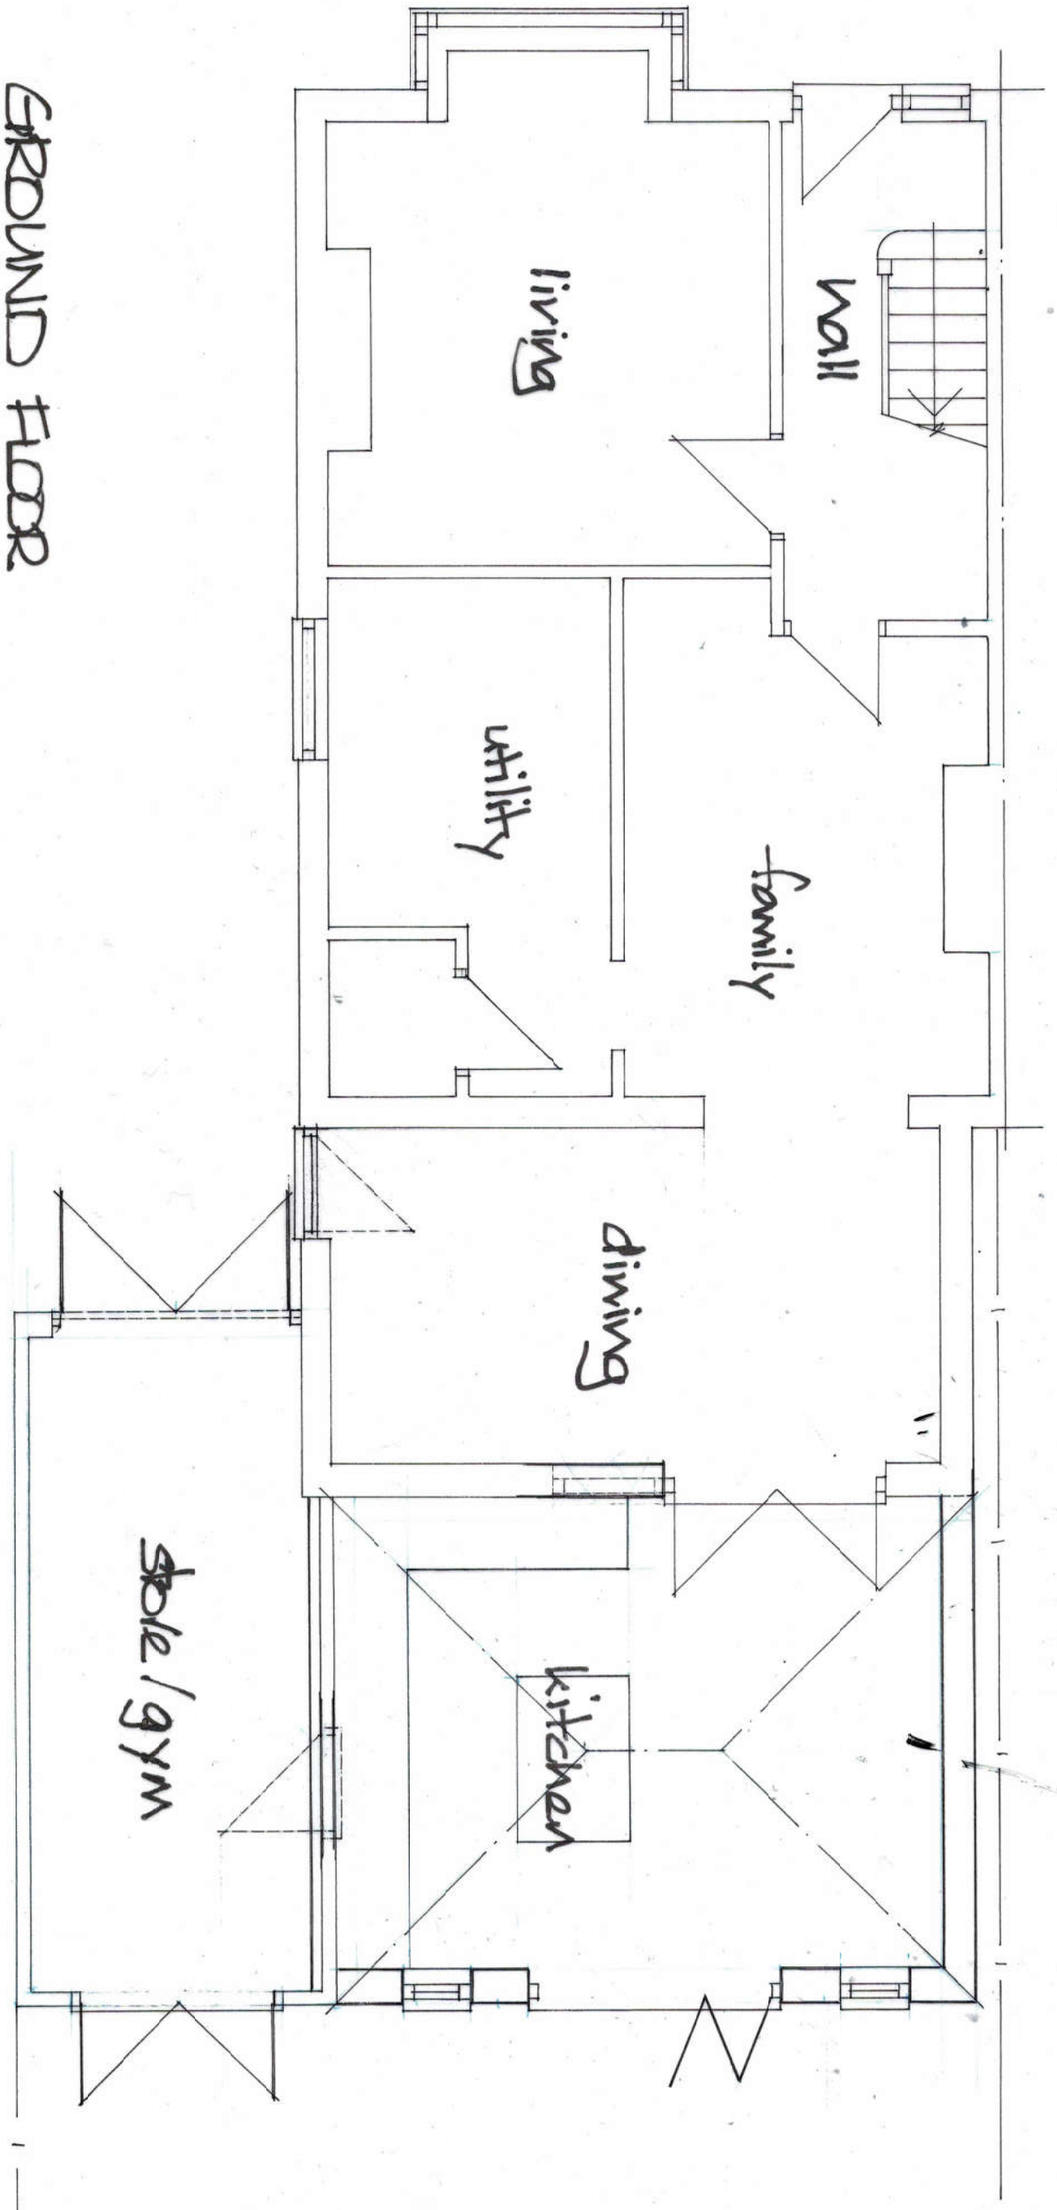

0 1 2

DEREK TREAGUS ASSOCIATES
ARCHITECTURAL SERVICES
Tel: 07956 624094
Email: derek.treagus@gmail.com

Project	REAR EXTENSION AT 17 ALSFORD ROAD, WATERLOOVILLE, HAMPSHIRE.
Client	Mr & Mrs S Fitzgerald
Subject	Planning Drawing Proposed Ground Floor Plan
Date: Feb 2021	Scale: 1:50@ A3
Rev:	Drg. No. **21/118/02**

- **Copyright reserved.**
- **All dimensions are to be site confirmed and should not be scaled unless for Planning purposes.**
- **Verify all queries with the office.**