



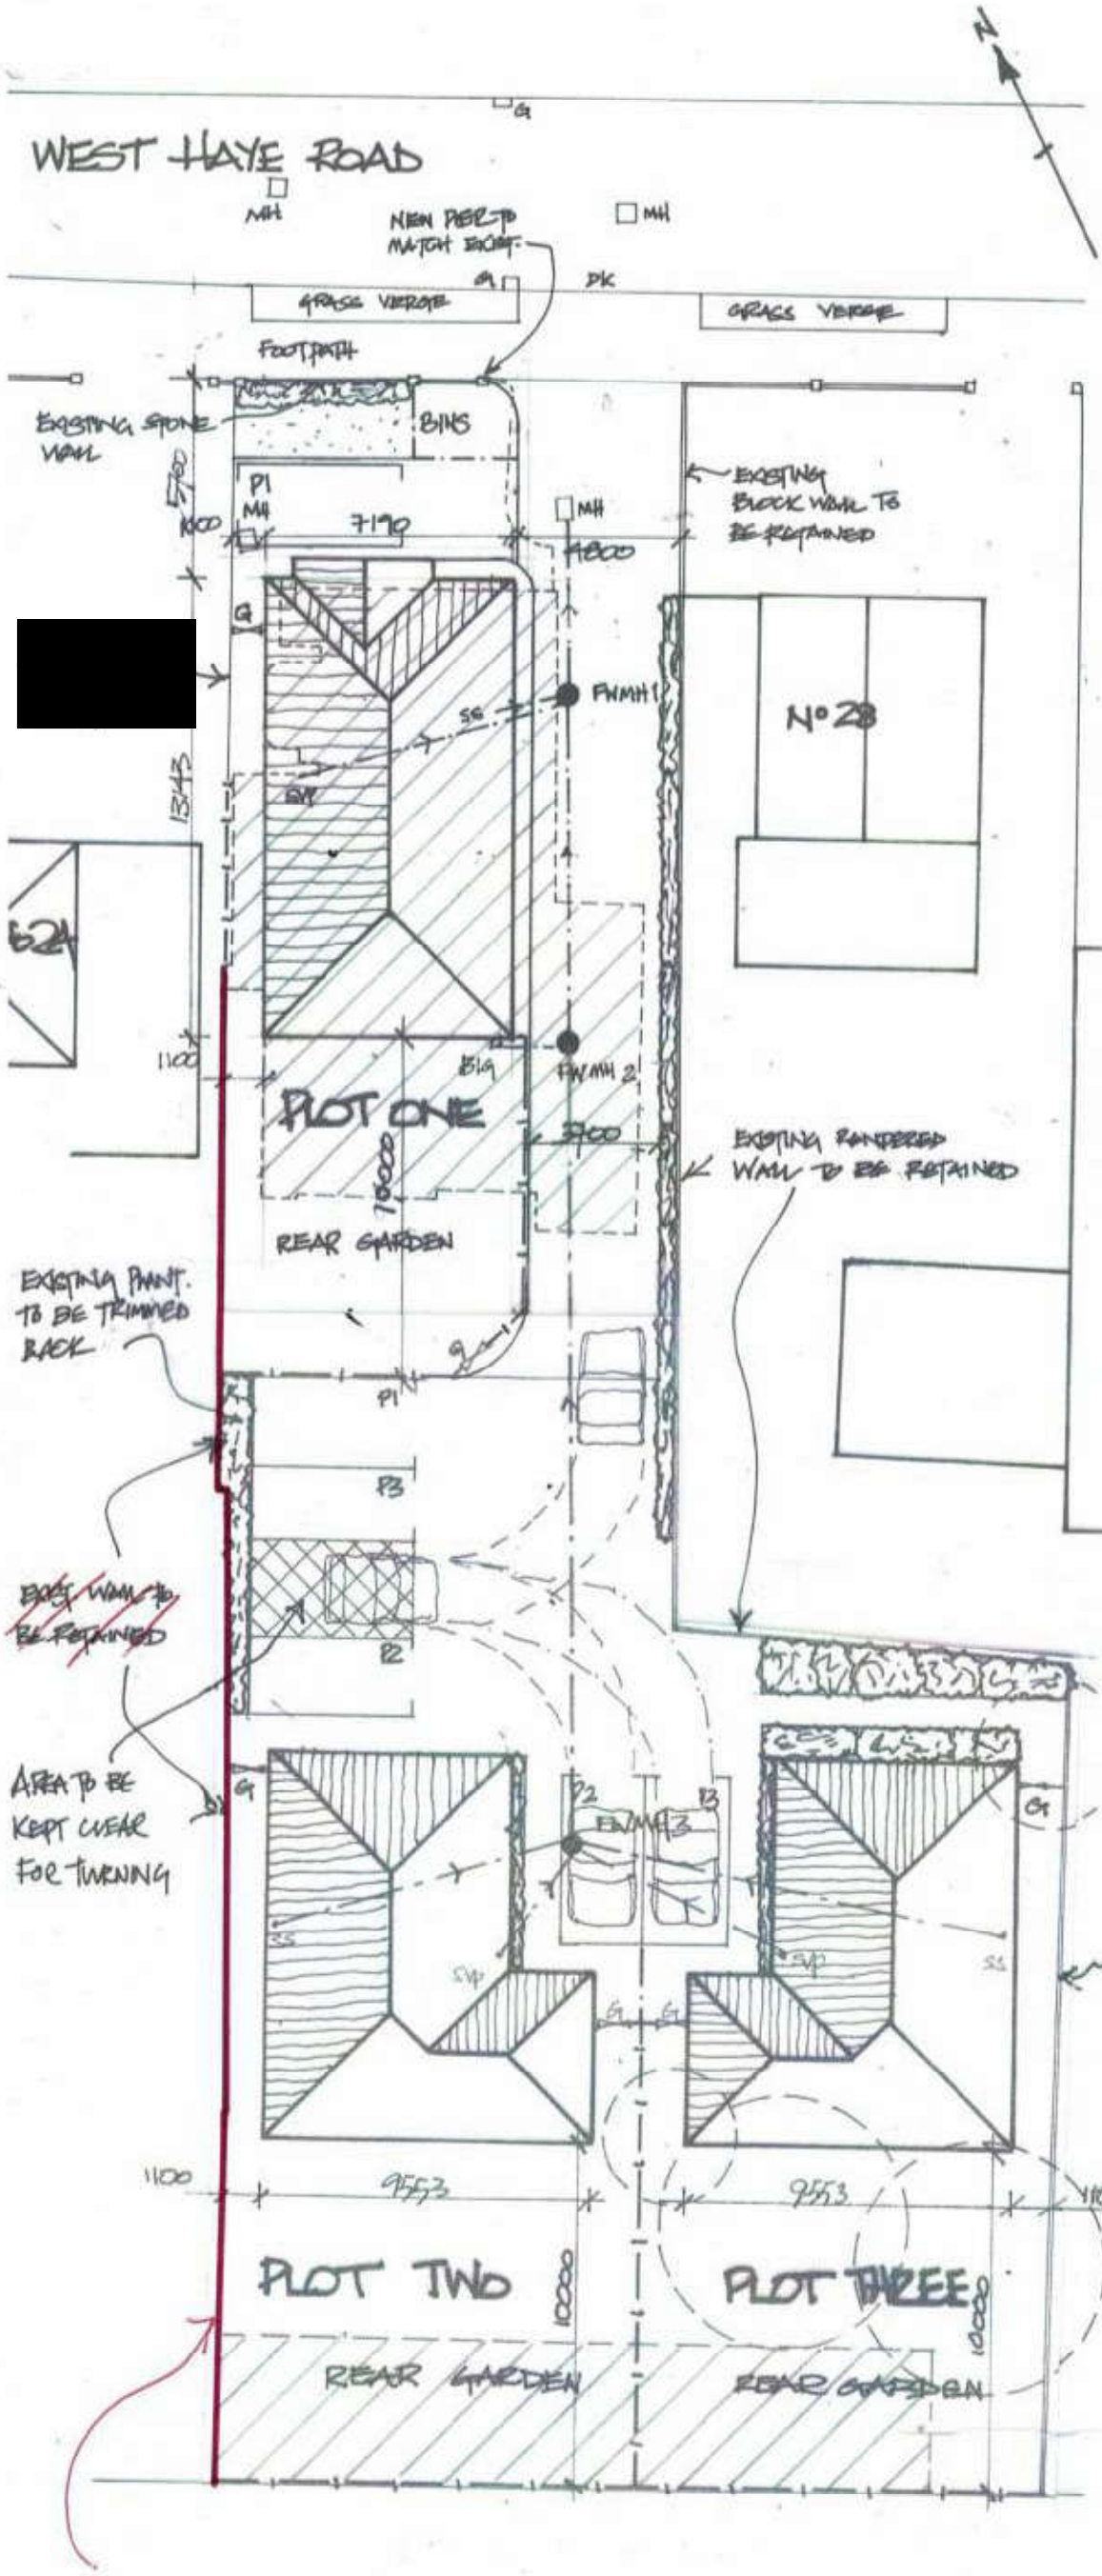

LOCATION PLAN

Scale 1:1250

OS Lic 100046326

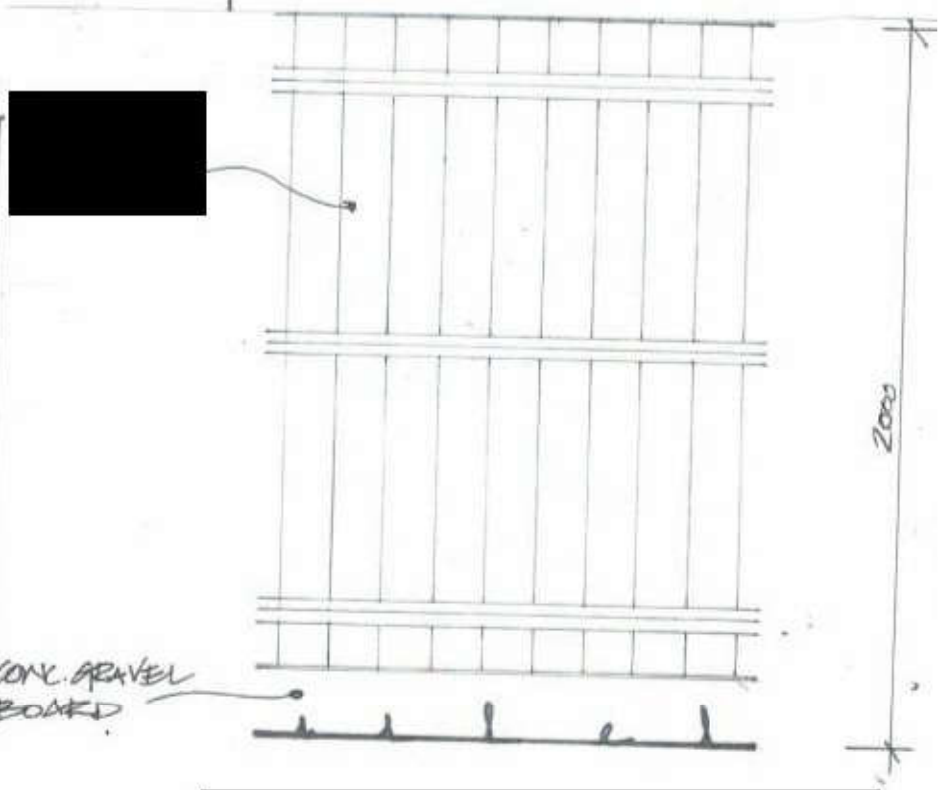

SCALE 1:200

A	OCT'19	Plots 2 & 3 DRAINAGE ADDED	DT

DEREK TREAGUS ASSOCIATES

ARCHITECTURAL SERVICES

No3-The Townhouse,20 Nelson Road, Southsea,
Hampshire PO5 2AS
Tel: 07956 624094
Email: derek.treagus@gmail.com

Project	DEVELOPMENT AT 26 WEST HAYE ROAD, HAYLING ISLAND, HAMPSHIRE.
Client	Mr & Mrs B Smith
Subject	Building Regs Drawing Site Plan
Date: July 2019	Scale: 1:200@ A3
Rev:	Drg. No. **19/803/05**

- **Copyright reserved.**
- **All dimensions are to be site confirmed and should not be scaled unless for Planning purposes.**
- **Verify all queries with the office.**