
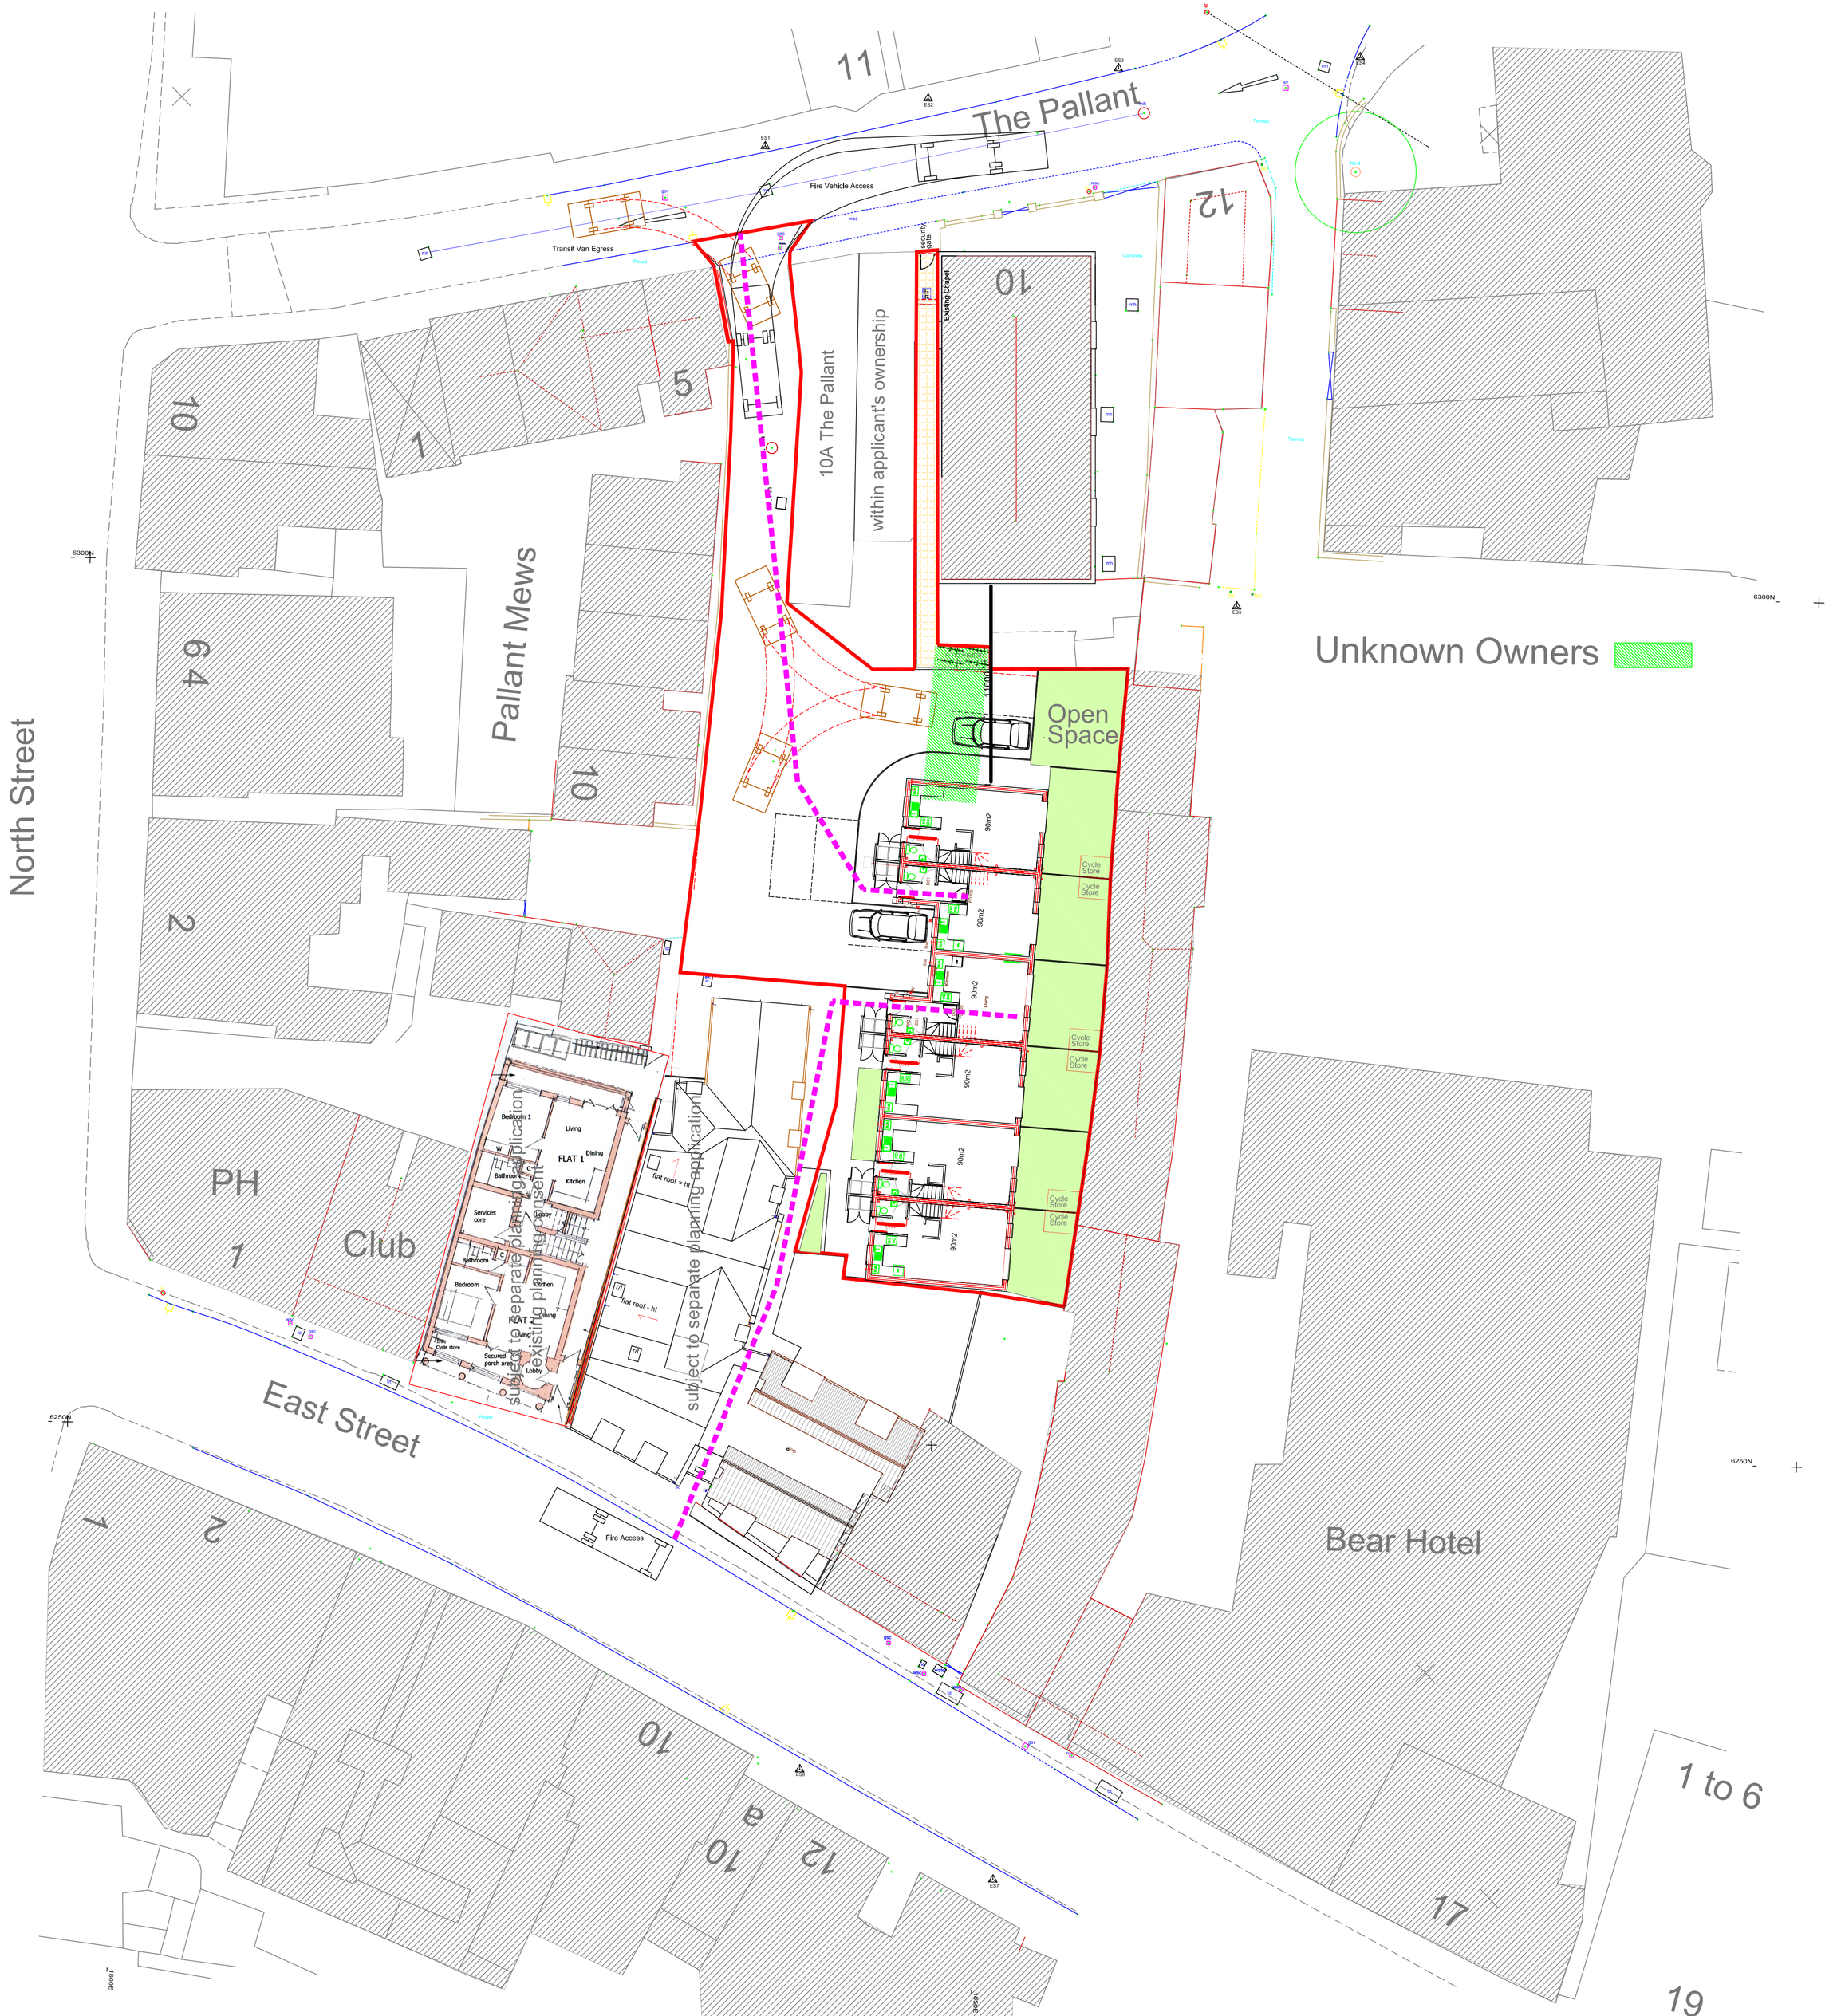
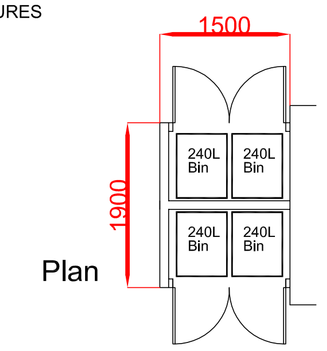



DETAIL OF WASTE BIN ENCLOSURES

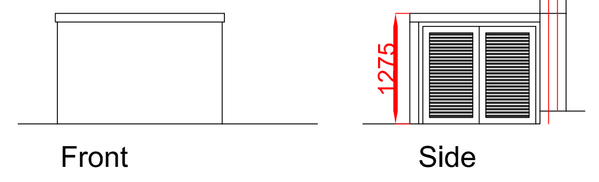


45M FIRE ACCESS

REVISION A: WASTE BIN DETAILS ADDED & FIRE ACCESS COMPLIANCE - 27/10/20 - PG

SCALE 1/200

DATE July 20

CONTRACTOR MUST CHECK ALL DIMENSIONS ON SITE BEFORE COMMENCING ANY WORK OR WORKSHOP DRAWINGS. ANY DISCREPANCIES TO BE REPORTED TO THE ARCHITECT BEFORE PROCEEDING
© COPYRIGHT

AUTHOR PG

TITLE 6 no. Town Houses

Land to the rear of:
11, East Street

DETAIL Site Plan

DRAWING No 20/04/P01

0 1M 5M 10M
500mm 2M

PETER GALLOWAY PARTNERSHIP
pgp ARCHITECTS
HAVANT
TEL: 02392 483153 MOB. 07808 483362
E-MAIL: peter@pgparchitects.co.uk