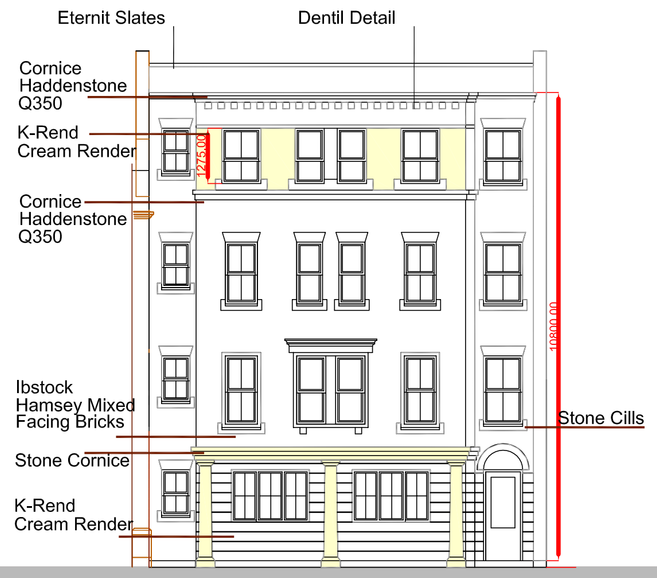
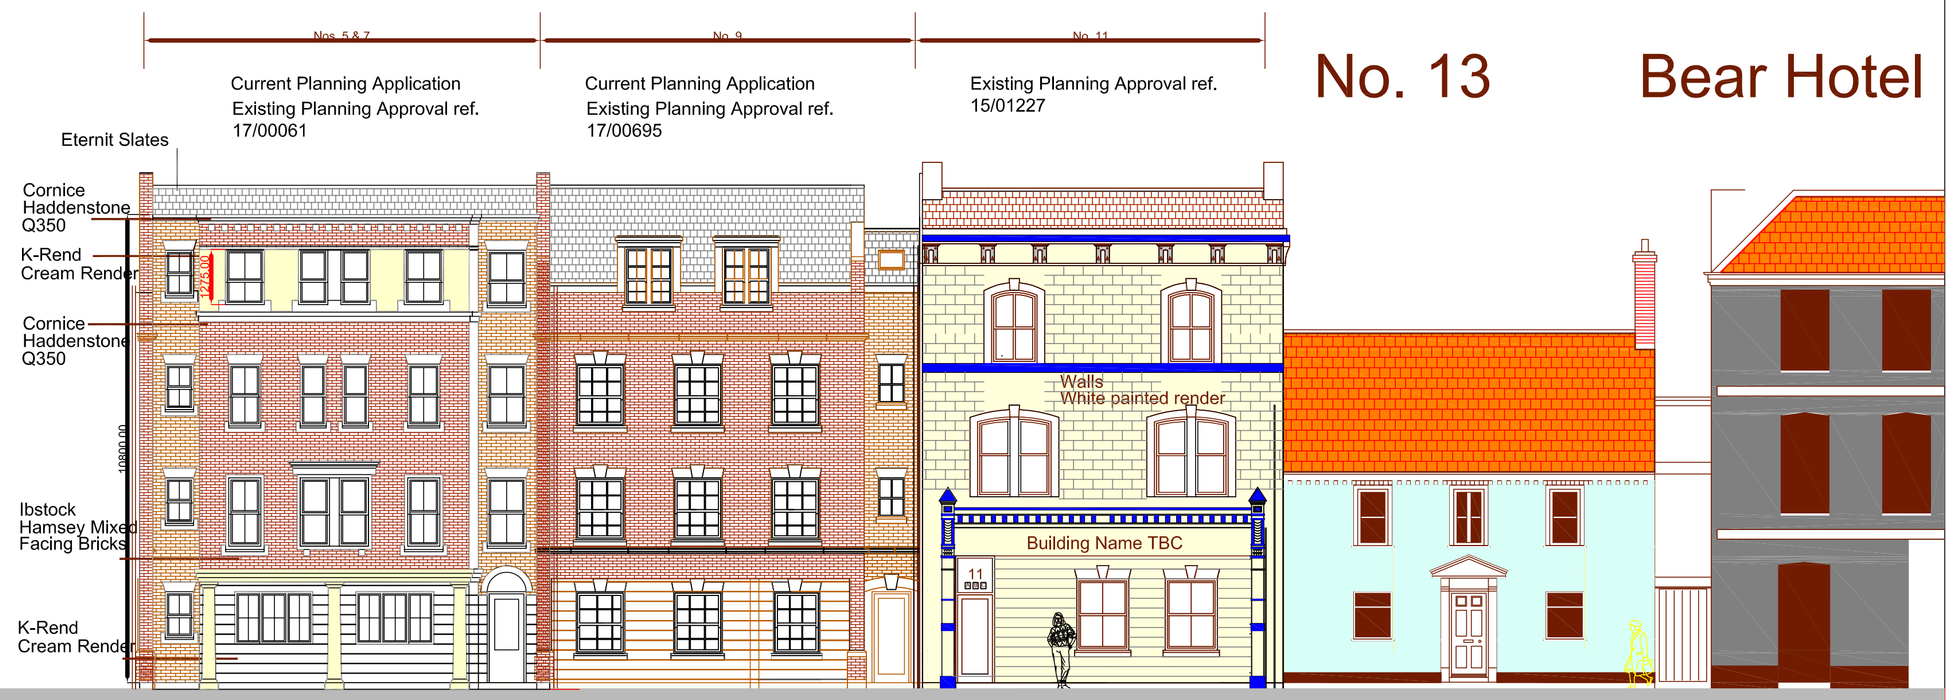


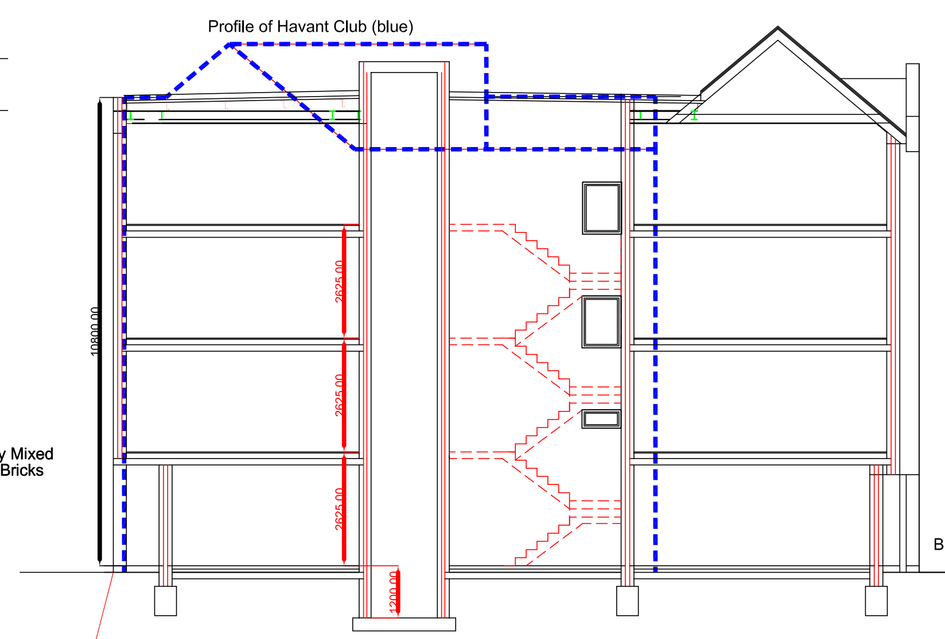

SOUTH ELEVATION
5/7 East Street



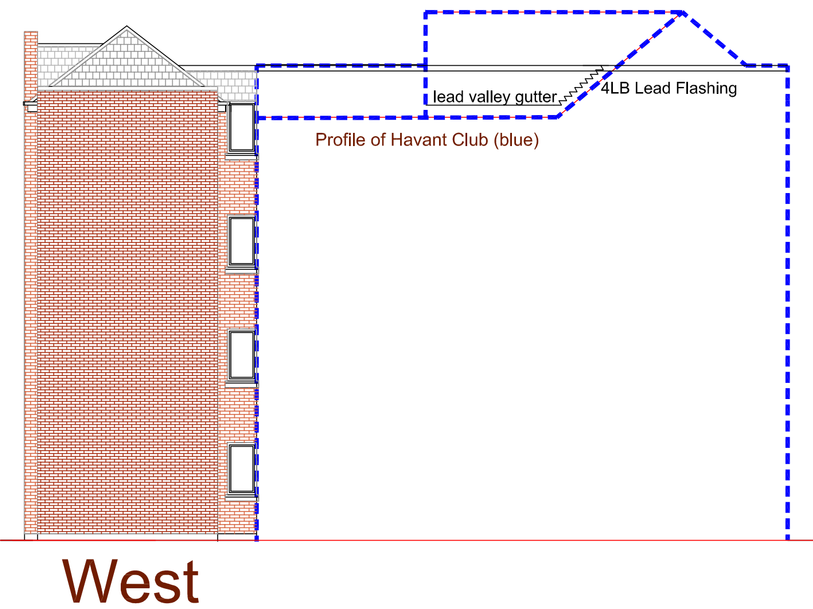

PROPOSED SOUTH STREET SCENE FROM EAST STREET




NORTH




Section A-A




West

REVISION F: ELEVATIONS CORRECTED - 29/01/2021 - PG
REVISION E: ELEVATIONS UPDATED TO CONSERVATION PREFERENCES - 20/01/2021 - PG
REVISION D: ELEVATIONS UPDATED & AUGMENTED WITH FURTHER DETAILS - 15/01/2021 - PG
REVISION C: WEST ELEVATION CORRECTED - 04/12/2020 - PG
REVISION B: REVISED TO ACCOMMODATE HAVANT CLUB REQUIREMENTS - 02/12/2020 - PG
REVISION A: SECTION AMENDED - 16/10/20 -PG

0 1M 5M 10M
500mm 2M

SCALE 1/100
DATE Sept. 20
AUTHOR PG

TITLE 1 no. 1 Bed Apartment
+ 7 no. 2 Bed Apartments
Nos. 5 & 7, East Street - Havant
DETAIL General Arrangement - Elevations
DRAWING No 20/10/P04

CONTRACTOR MUST CHECK ALL DIMENSIONS ON SITE. FIGURED DIMENSIONS ONLY TO BE TAKEN FROM DRAWING. ALL DISCREPANCIES TO BE REPORTED TO THE ARCHITECT BEFORE PROCEEDING
© COPYRIGHT

PETER GALLOWAY PARTNERSHIP
pgp
ARCHITECTS
HAVANT
TEL. 02392 483153 MOB. 07808 483362
E-MAIL: peter@pgparchitects.co.uk