
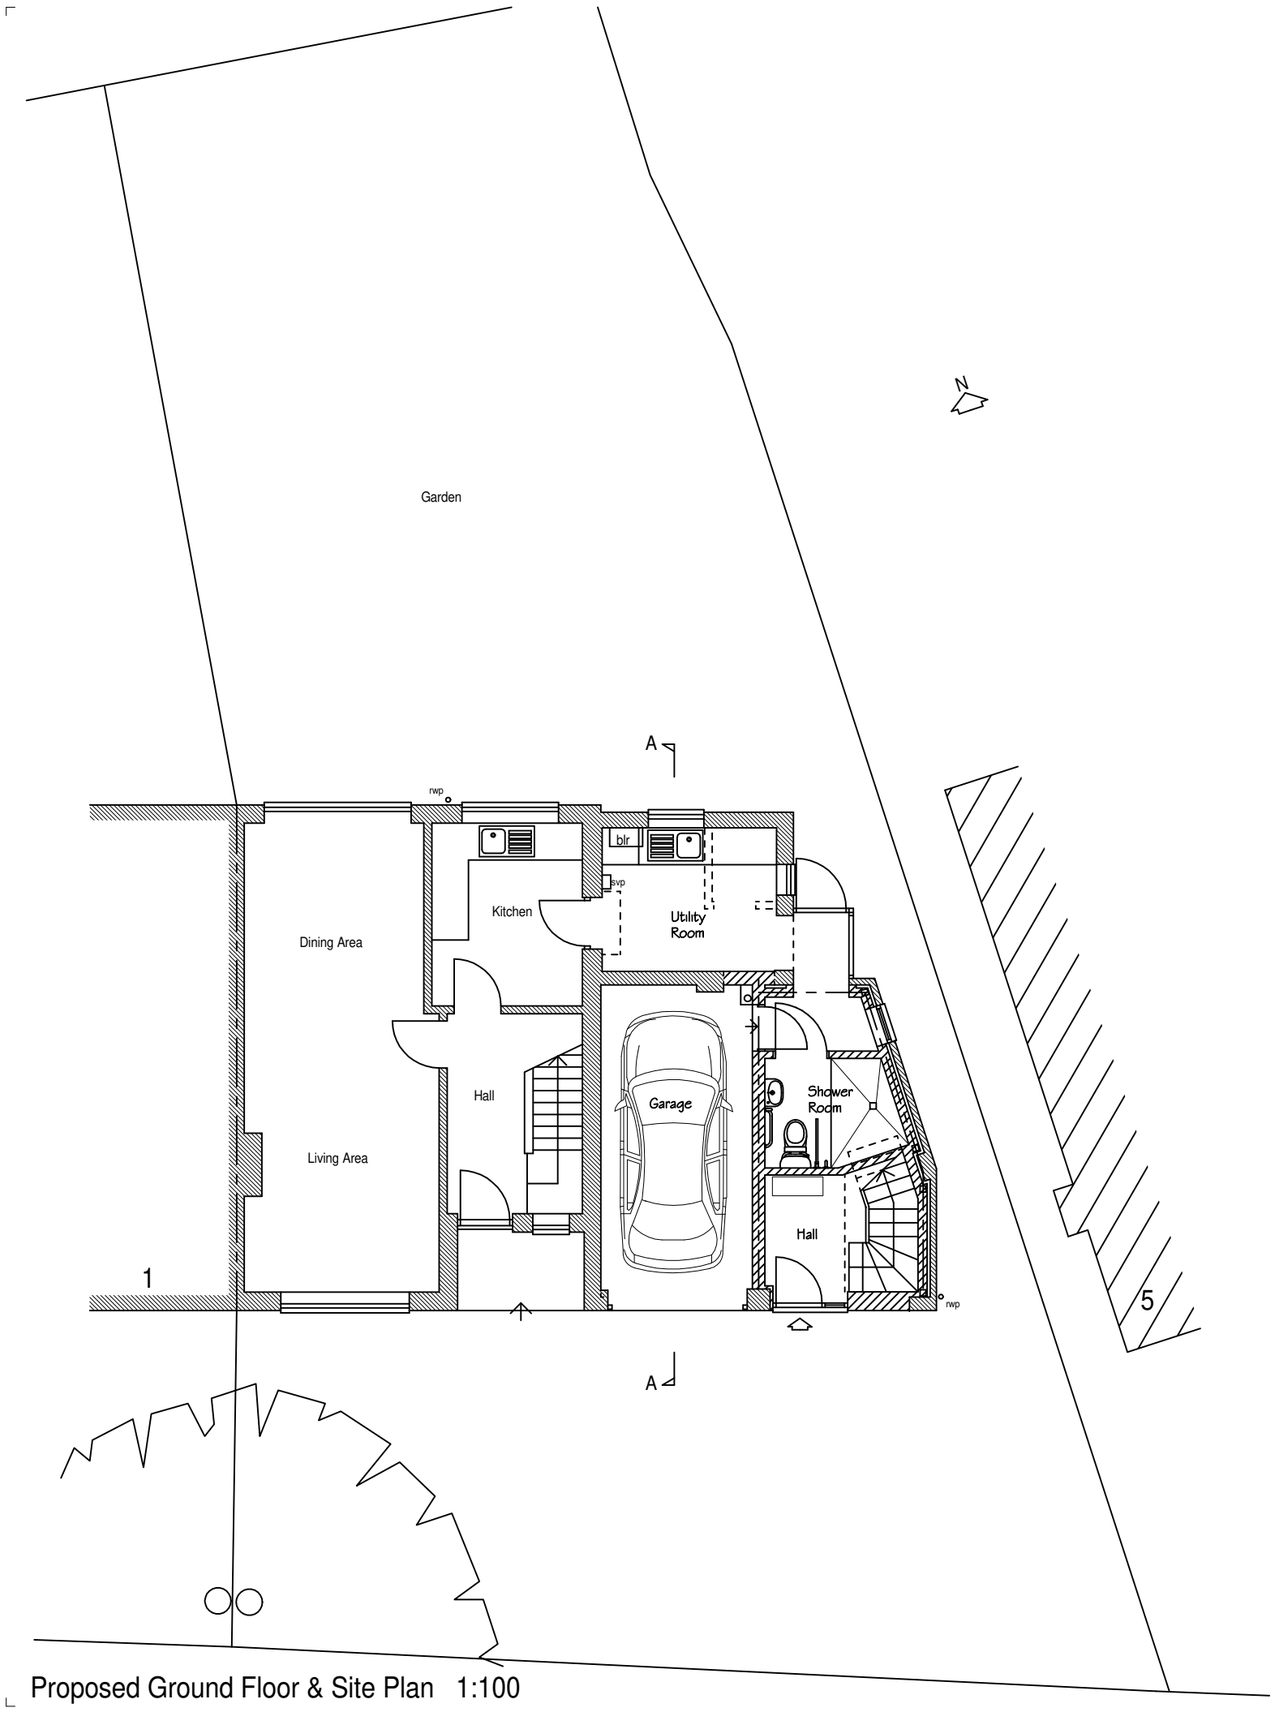



Proposed Ground Floor & Site Plan 1:100

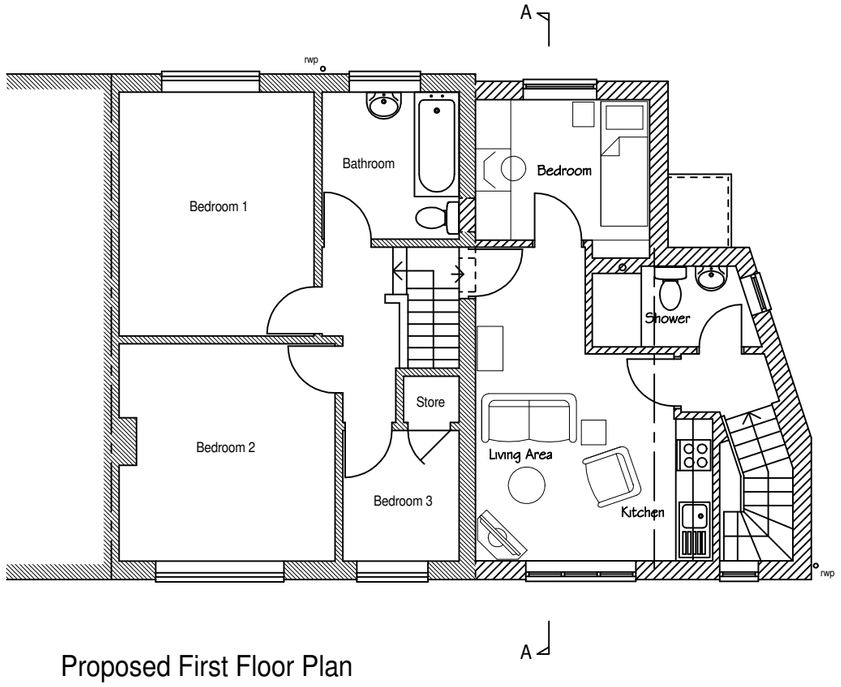


Proposed First Floor Plan

This drawing is the copyright of the Architect and must not be reproduced without permission, except by the Local Planning Authority for planning purposes.

Figured dimensions to be taken in preference to scaled.
Dimensions to be checked on site before work commences.
No deviation from this drawing will be permitted without the prior written consent of the Architect.
Ground floor slabs, foundations, structure, etc., and all work below ground is shown provisionally and inspection of ground conditions is essential prior to work commencing.
Reassessment is essential when the ground conditions are apparent and redesign may be necessary in the light of soil conditions found.
The responsibility for establishing the soil and subsoil conditions rests with the Contractor.

drawing
PROPOSED GROUND FLOOR & SITE PLAN
PROPOSED FIRST FLOOR PLAN

project
PROPOSED FIRST FLOOR SIDE EXTENSION & ALTERATIONS, 3 FISHERY LANE
HAYLING ISLAND, HANTS PO11 9NP

revisions | date

| drawing no. | rev. | date | scale(s) | sheet size |
|---|---|---|---|---|
| 22006/104 | | OCT 2020 | 1/100 | A3 |

client
MS L WALLACE

Jeffrey Douglas Chartered Architect
60a Sinah Lane ■ Hayling Island ■ Hampshire ■ PO11 0HH
Tel: (023) 9246 8889 ■ E-mail: jd@jeffreydouglas.co.uk