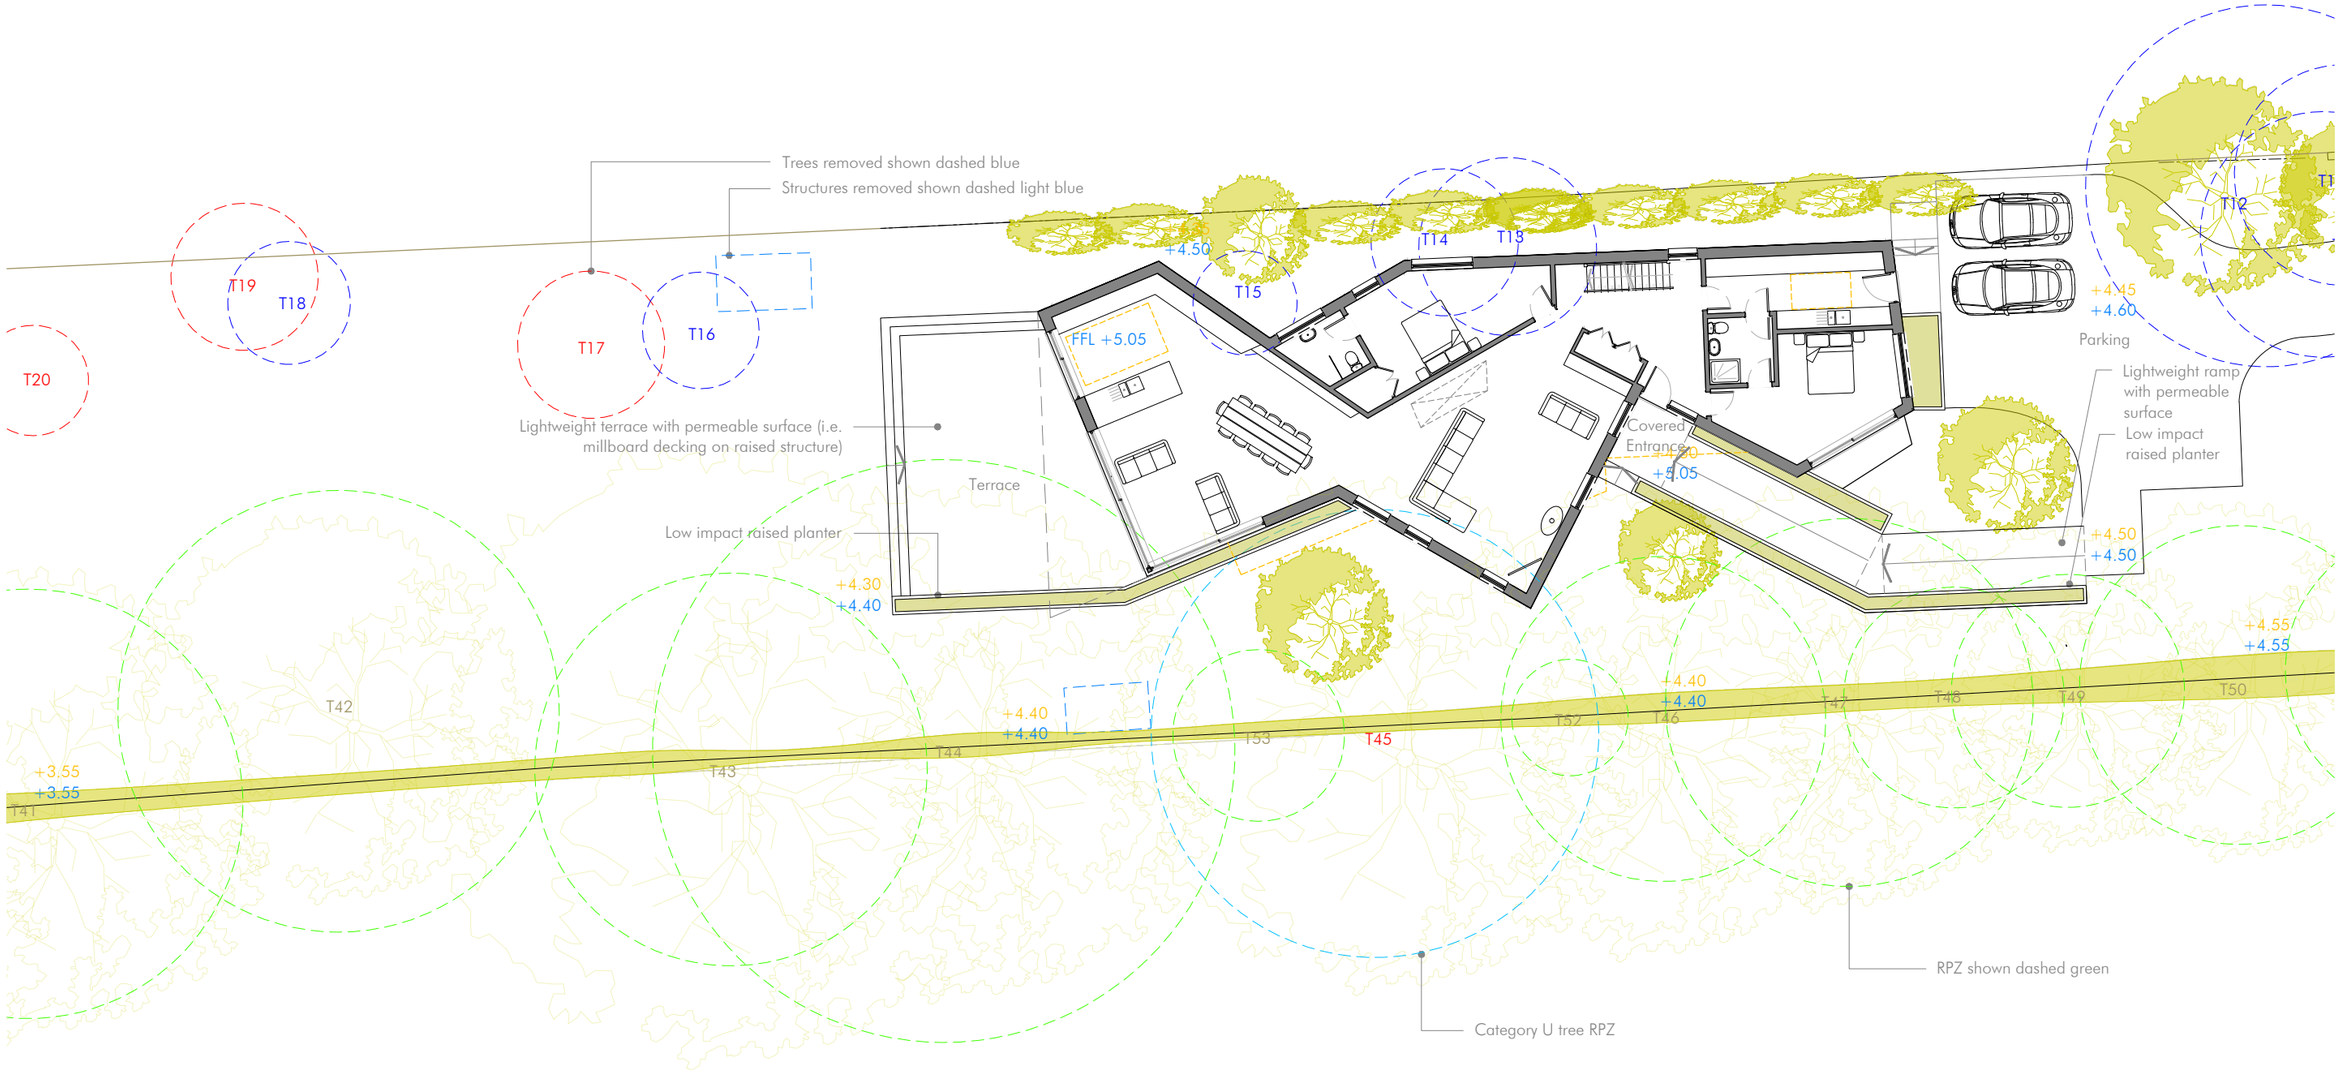


Tree retained RPZ | Tree removed RPZ | Category U tree removed RPZ | Category U tree retained indicative RPZ | Proposed tree | Retained tree canopy

Existing levels +0.00
Proposed levels +0.00

N

1:1250	0mm	10m	20m		50m
1:500	0mm	5m	10m		25m
1:200	0mm	2m	4m		10m
1:100	0mm	1m	2m		5m
1:1	0mm	10mm	20mm		50mm

Project
48 Sinah Lane

Drawing
Site Plan - Part 2

Project No.
2016

Dwg No.
3.012

Scale
1:200 @ A3

Rev	Date	Notes

The Studio @ The Barns
Church Lane, Northney PO11 0SB
07365 111998
info@hebdendesignstudio.com
www.hebdendesignstudio.com

Hebden design studio
architecture / town planning / interior design / project management

Notes:
Do not scale from this drawing unless for the purposes of Local Authority Planning Approval. Please verify that the information is correctly printed to scale by checking the control bar.
This drawing must be read in conjunction with all other related drawings and documentation.
This drawing is copyright of Hebden Design Studio Ltd ©. All rights reserved