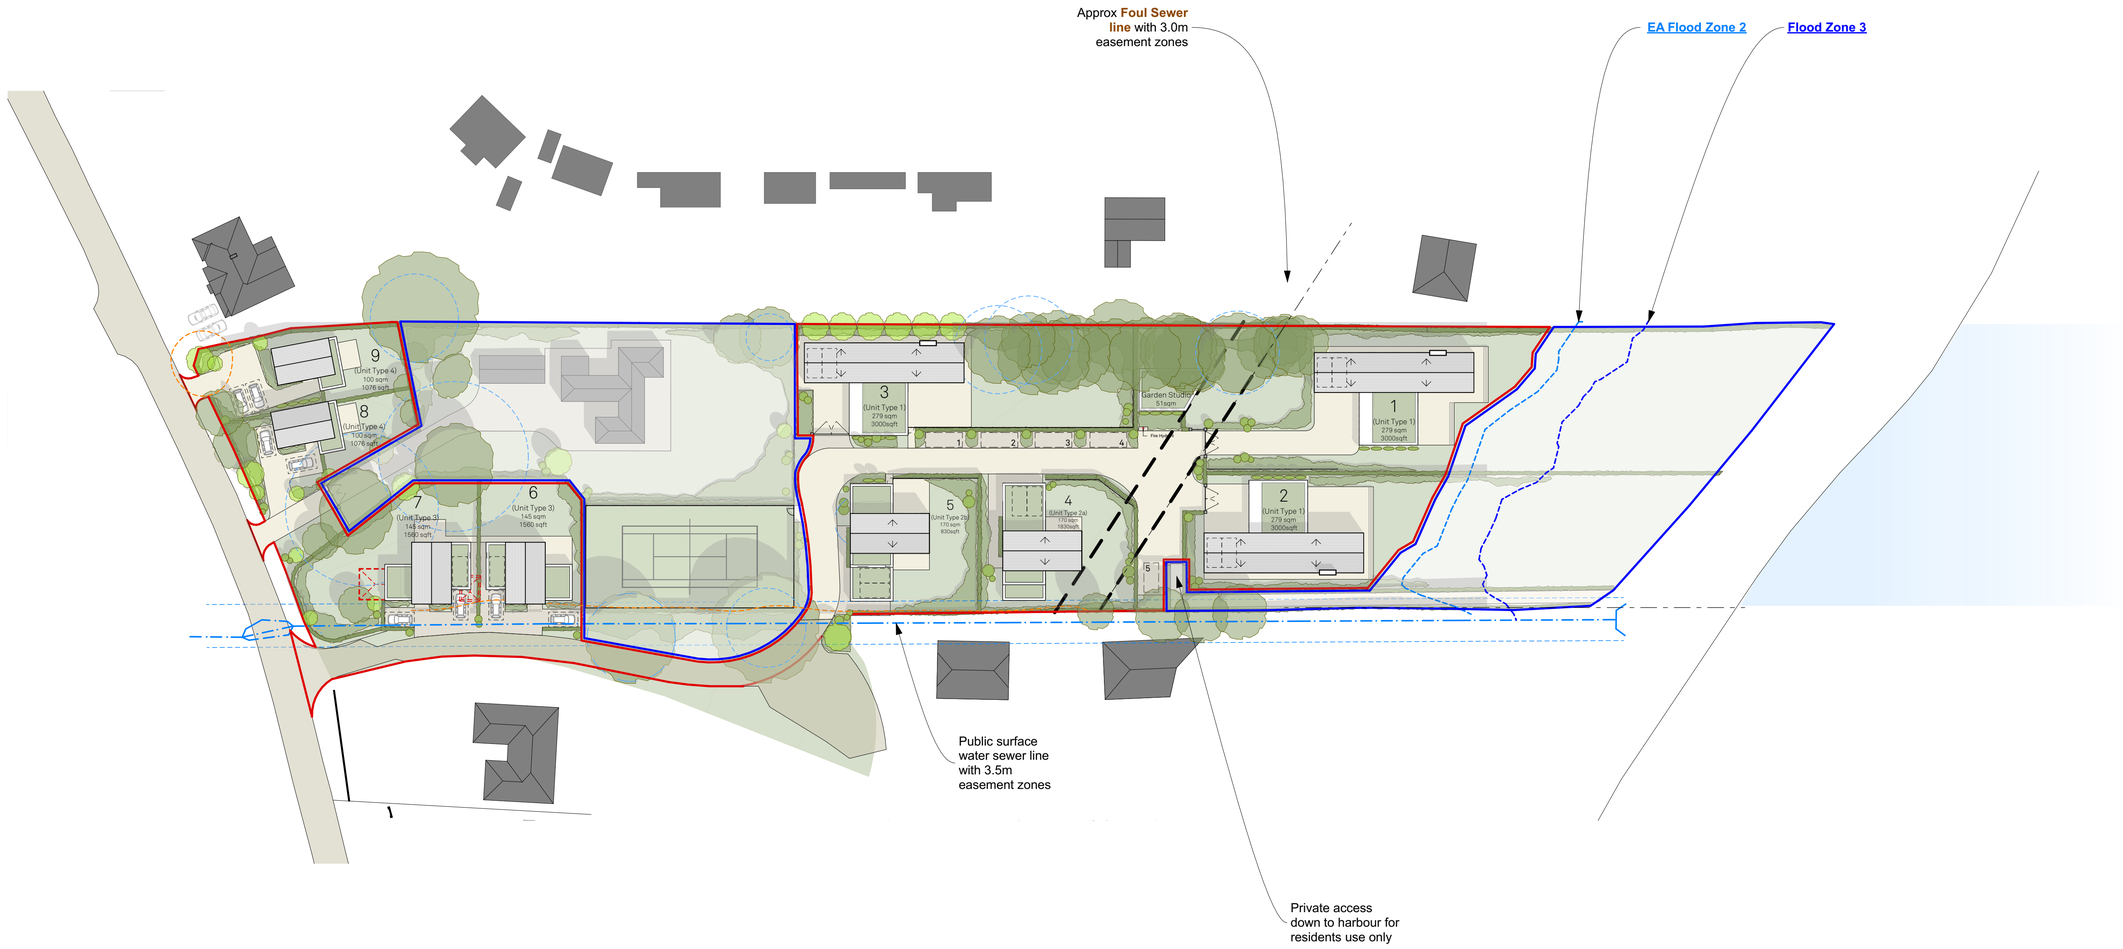


Key:

objects to be removed

Root Protection Area

N

Scale 1:500

0 10 20 30M

revisions

P01	8/3/2017	First Issue
P02	10/27/2017	Revised access following client instruction
P03	11/3/2017	General amendments
P04	10/26/2018	Path moved to edge of site
P05	11/2/2018	Road layout amended
P06	11/13/2018	Tennis court moved
P07	11/19/2018	Additional trees retained, Plot 1 moved accordingly
P08	2/8/2019	Plot 6 access amended
P09	2/8/2019	Plot 6 flipped
P10	4/23/2019	Plot types amended
P11	6/4/2019	GIAs added
P12	10/2/2019	New dwelling added
P13	10/22/2019	Access to new dwelling amended
P14	3/3/2020	9 unit scheme
P15	4/9/2020	Detached units
P16	6/16/2020	Trees corrected
P17	8/26/2020	External patio steps shown to Plots 1 and 2
P18	9/16/2020	Additional parking space to Plots 6&7
P19 - WIP	Work in Progress	5 visitor spaces added

this drawing is the copyright of Re-Format LLP and may not be copied, altered or reproduced in any way or passed to a third party without written authority. All dimensions subject to site survey and site verification. Do not scale for construction ©

www.re-format.co.uk
mail@re-format.co.uk
+44 (0)1420 82131

drawn by	date	project title	status	drawing status	
DF	April 2018	46 Warblington Road	Suitable for Co-ordination	S1	
checked by	scale at A1	document title	drawing number	revision	
MS	1:500	Proposed Site Plan	15048-RFT-00-ZZ-DR-A-0121-S1	P19 - WIP	

RE-FORMAT