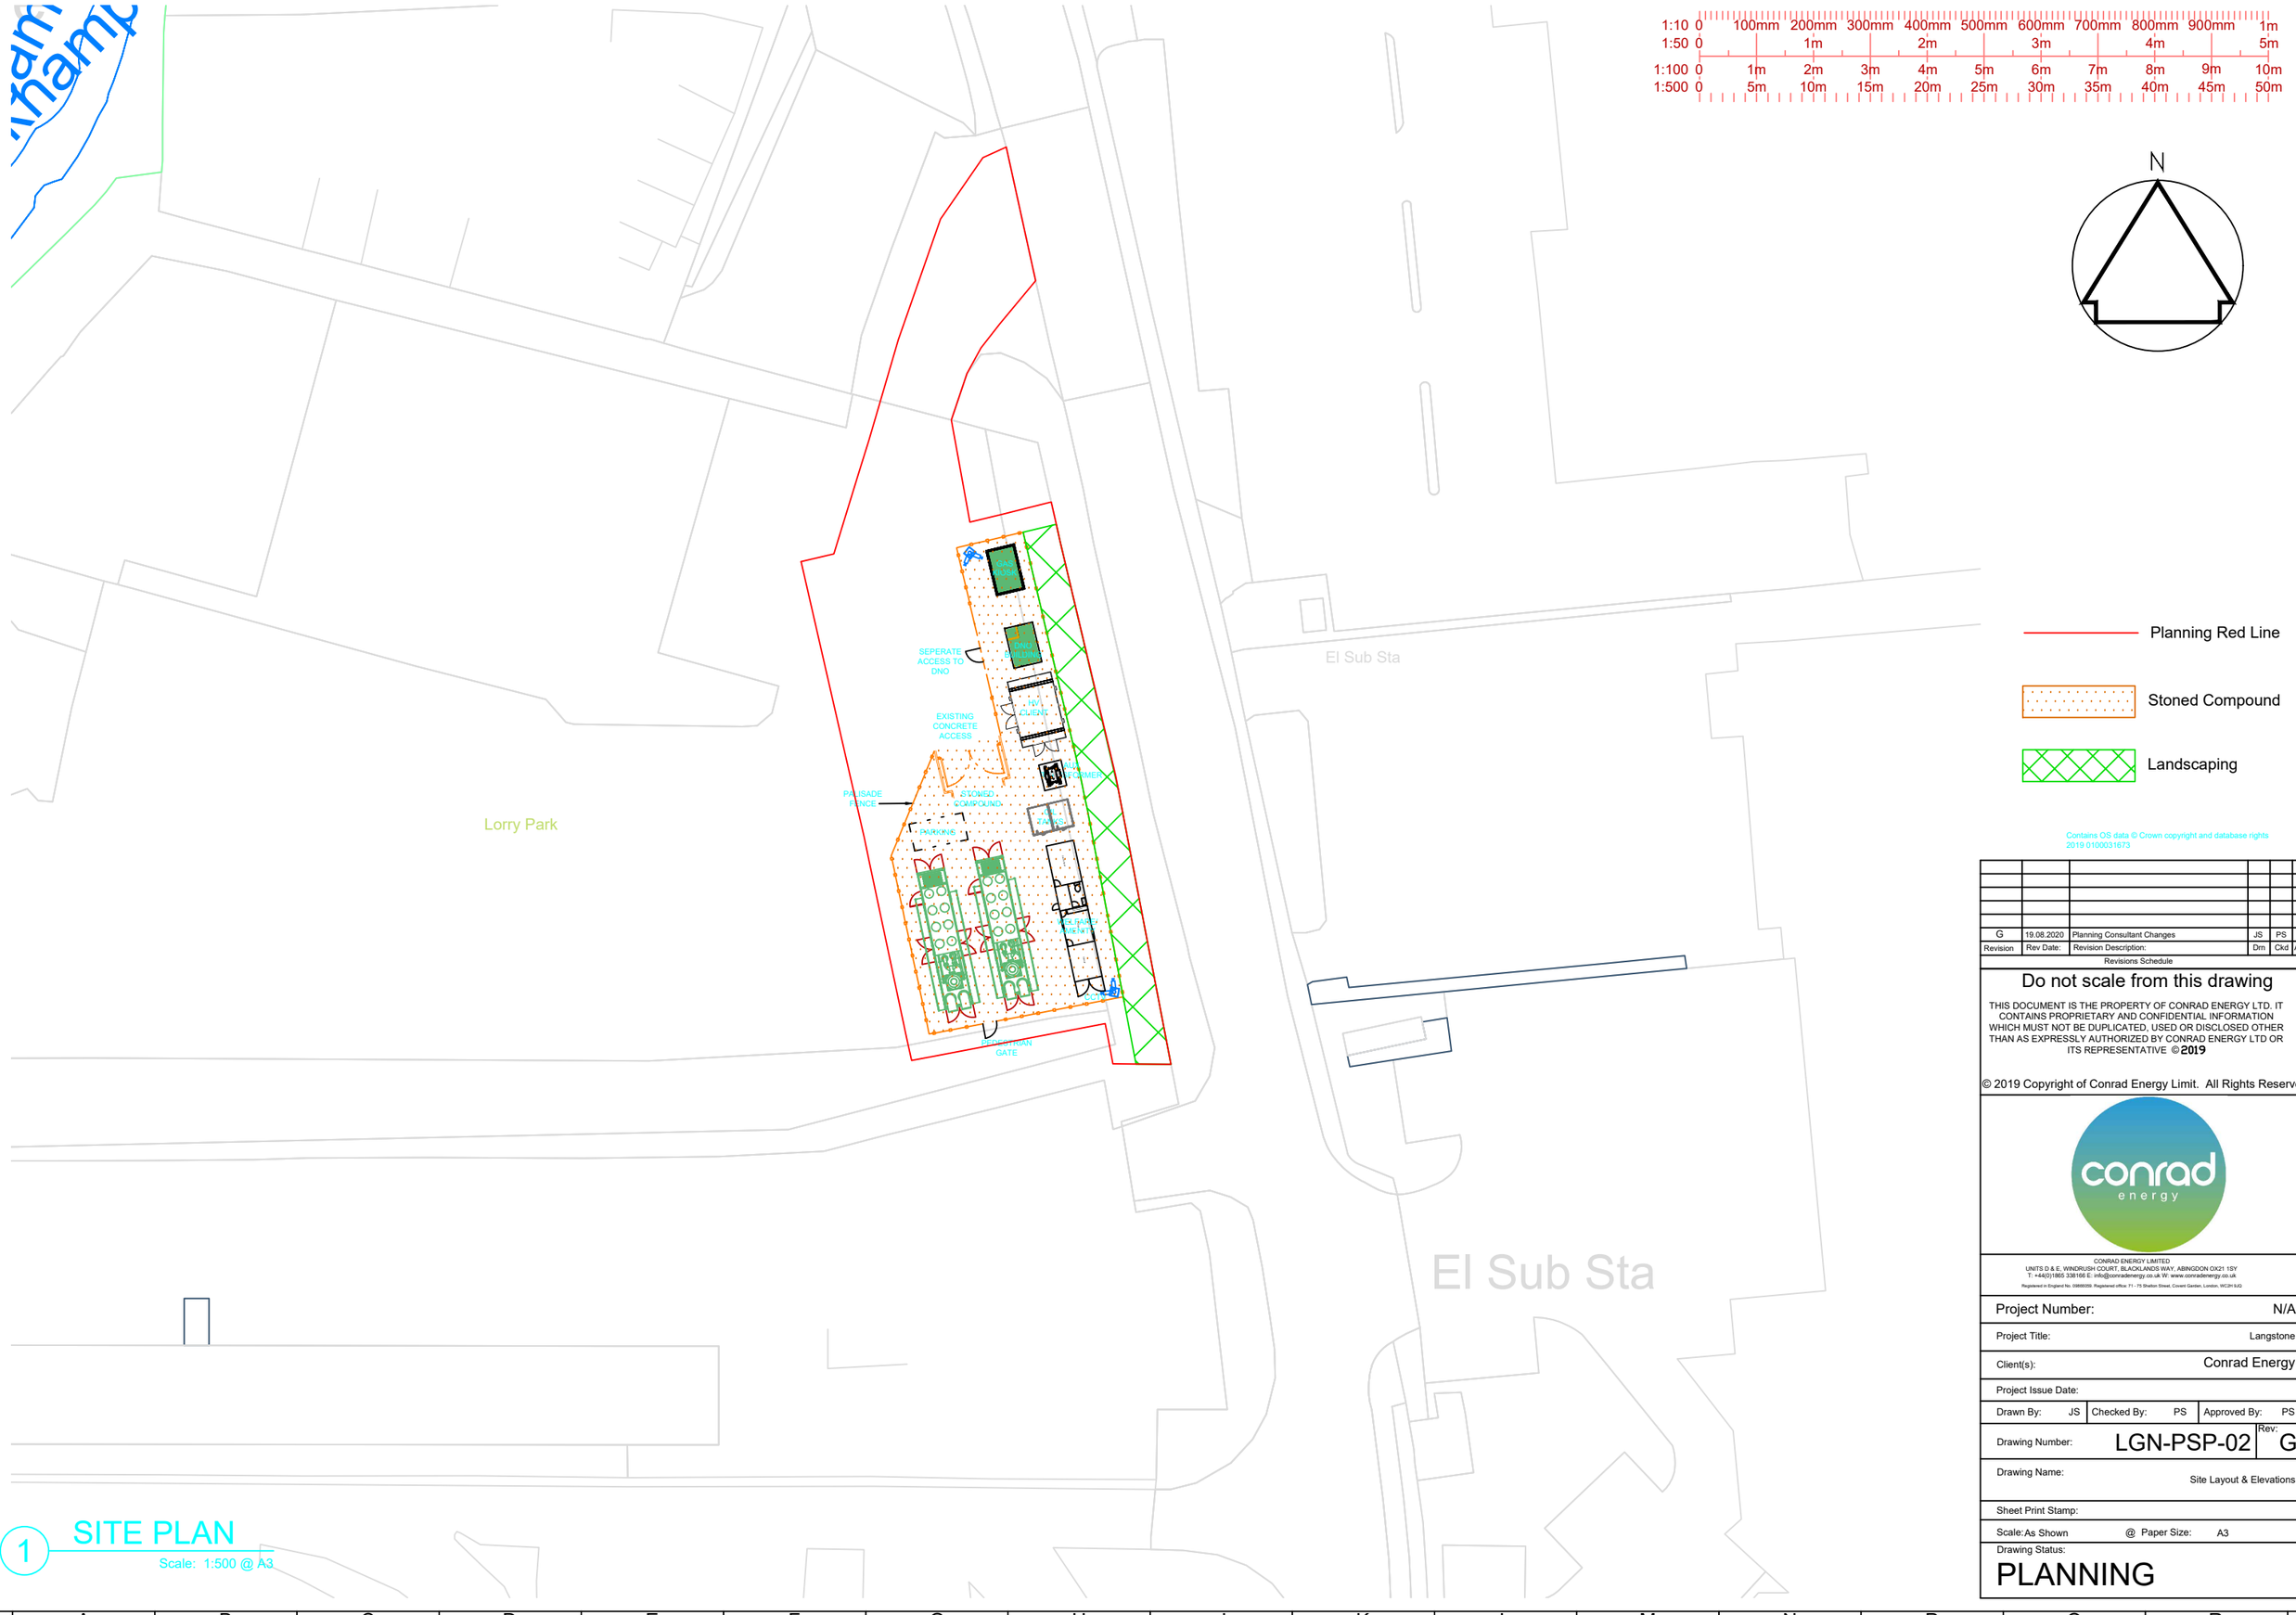


1 SITE PLAN

Scale: 1:500 @ A3

Revision	Rev Date:	Revision Description:	Dm	Ckd	Appd
G	19.08.2020	Planning Consultant Changes	JS	PS	PS

Revisions Schedule

Do not scale from this drawing

THIS DOCUMENT IS THE PROPERTY OF CONRAD ENERGY LTD. IT CONTAINS PROPRIETARY AND CONFIDENTIAL INFORMATION WHICH MUST NOT BE DUPLICATED, USED OR DISCLOSED OTHER THAN AS EXPRESSLY AUTHORIZED BY CONRAD ENERGY LTD OR ITS REPRESENTATIVE ©2019

© 2019 Copyright of Conrad Energy Limit. All Rights Reserved.

CONRAD ENERGY LIMITED
UNITS D & E, WINDRUSH COURT, BLACKLANDS WAY, ABINGDON OX21 1SY
T: +44(0)1865 338166 E: info@conradenergy.co.uk W: www.conradenergy.co.uk
Registered in England No. 03885009. Registered office: 71 - 75 Shelton Street, Covent Garden, London, WC2H 9JQ

Project Number:	N/A
Project Title:	Langstone
Client(s):	Conrad Energy
Project Issue Date:	
Drawn By: JS	Checked By: PS / Approved By: PS
Drawing Number:	LGN-PSP-02 Rev: G
Drawing Name:	Site Layout & Elevations
Sheet Print Stamp:	
Scale: As Shown	@ Paper Size: A3
Drawing Status:	PLANNING