




FRONT ELEVATION

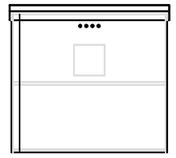


SIDE ELEVATION

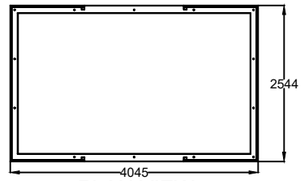


PLAN VIEW

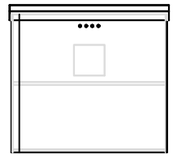



SIDE ELEVATION

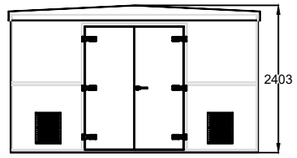


REAR ELEVATION

# Gas Kiosk

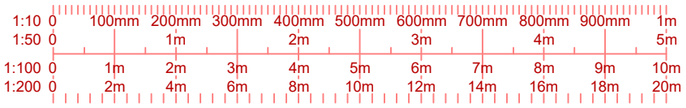


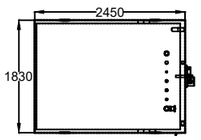




Oil Tanks

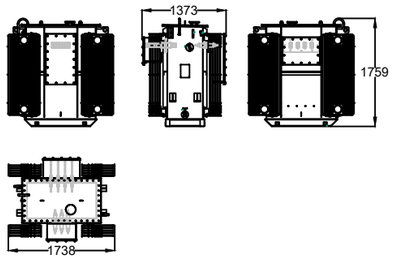



Auxiliary Transformer



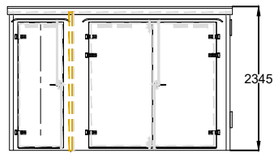




DNO Sub Station

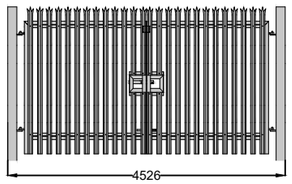



Main Gate

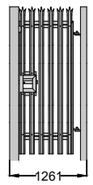


Pedestrian Gate

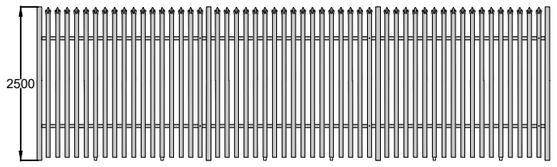


Palisade Fence

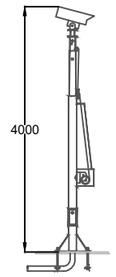


CCTV

3 SPECIFICATION

Scale: 1:100 @ A3

Contains OS data © Crown copyright and database rights 2019 0100031673

| Revision | Rev Date: | Revision Description: | Drn | Ckd | Appd |
|---|---|---|---|---|---|
| A | 21.07.2020 | First Issue | JS | CM | CM |

Revisions Schedule

Do not scale from this drawing

THIS DOCUMENT IS THE PROPERTY OF CONRAD ENERGY LTD. IT CONTAINS PROPRIETARY AND CONFIDENTIAL INFORMATION WHICH MUST NOT BE DUPLICATED, USED OR DISCLOSED OTHER THAN AS EXPRESSLY AUTHORIZED BY CONRAD ENERGY LTD OR ITS REPRESENTATIVE ©2019

© 2019 Copyright of Conrad Energy Limit. All Rights Reserved.

CONRAD ENERGY LIMITED
UNITS D & E, WINDRUSH COURT, BLACKLANDS WAY, ABINGDON OX21 1SY
T: +44(0)1865 338166 E: info@conradenergy.co.uk W: www.conradenergy.co.uk
Registered in England No. 09665059. Registered office: 71 - 75 Shelton Street, Covent Garden, London, WC2H 9JQ

| | |
|---|---|
| Project Number: | N/A |
| Project Title: | Langstone |
| Client(s): | Conrad Energy |
| Project Issue Date: | |
| Drawn By: JS | Checked By: PS / Approved By: PS |
| Drawing Number: | LGN-SPN-03 |
| Rev: | A |
| Drawing Name: | Specification |
| Sheet Print Stamp: | |
| Scale: As Shown | @ Paper Size: A3 |
| Drawing Status: | PLANNING |