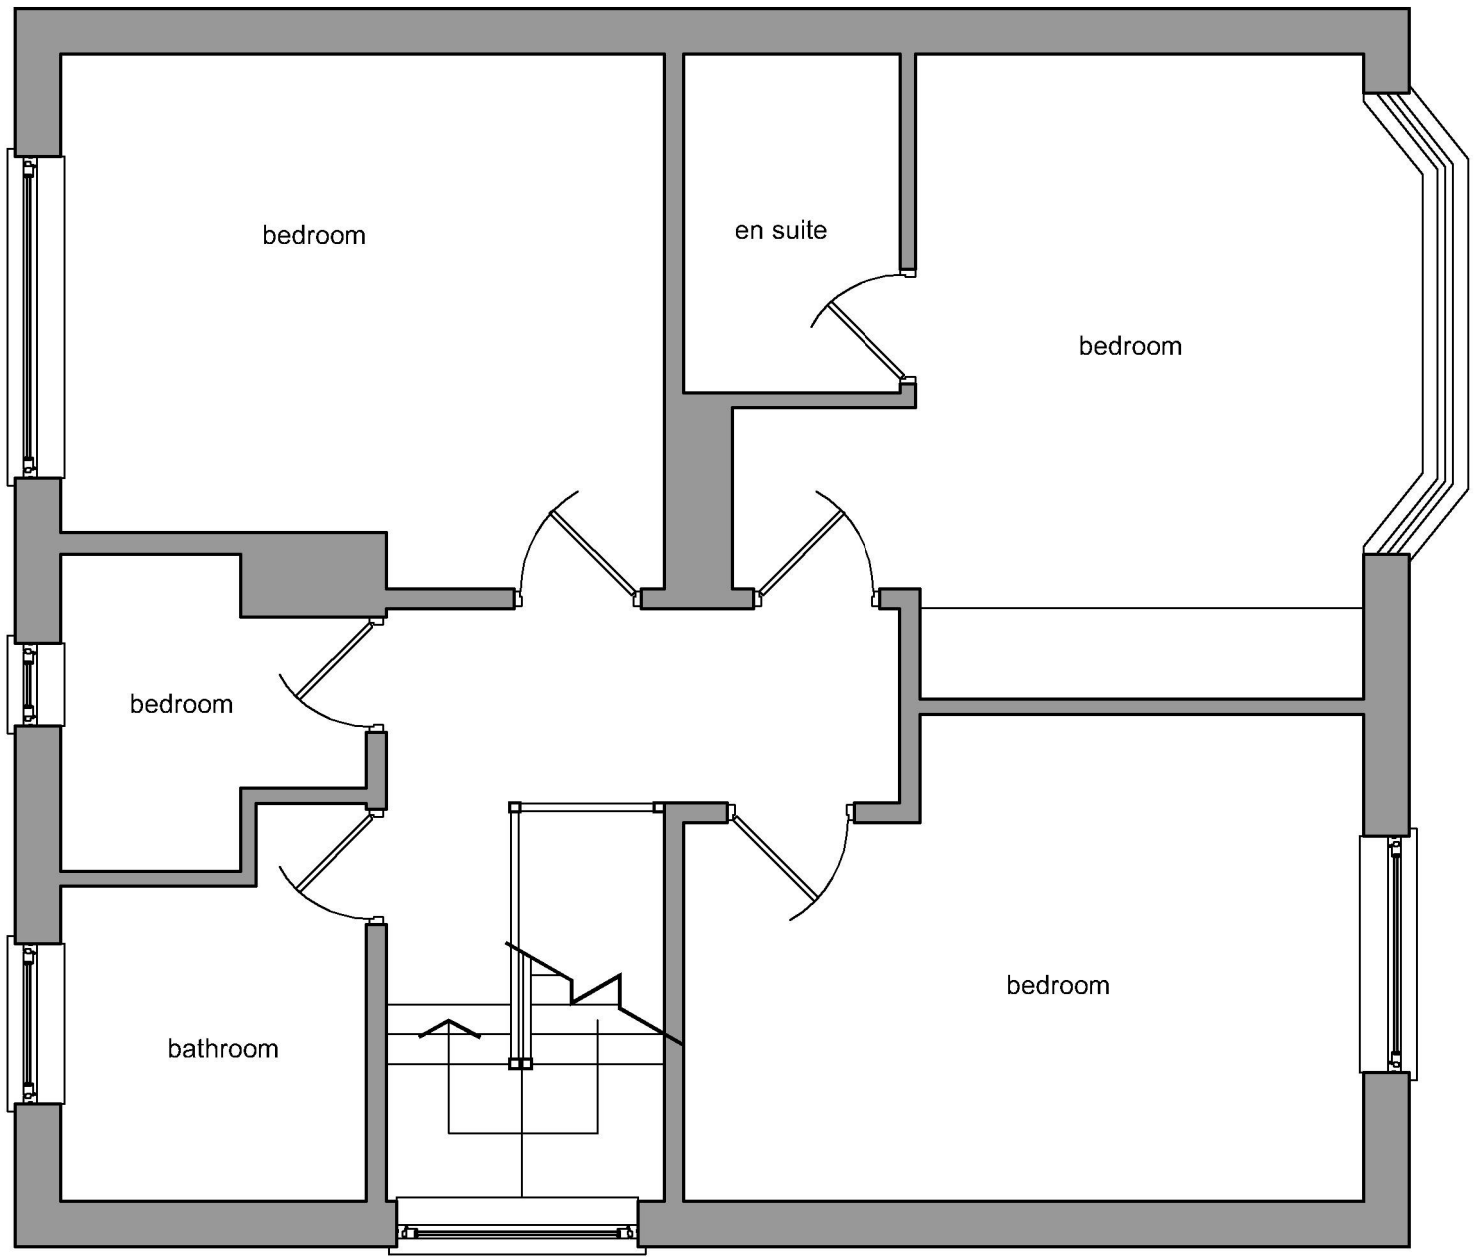



EXISTING FIRST FLOOR PLAN
SCALE 1:50

Note:
Do not Scale from this Drawing (except for planning approval).
All dimensions are in millimetres and to be checked on site.
All Dimensions relating to subcontractors or suppliers work must be checked and agreed between the main contractor and the sub-contractors and suppliers.

DRAWING TITLE -
EXISTING SURVEY -
EXISTING FIRST FLOOR PLAN

DATE - Aug 2020

SCALE - 1:50 @ A3

DRN - gp

CHK - -

DRAWING REF - 20167 EX101

Rev -

CLIENT -
Mr & Mrs Carter, 11 Queen Anne's Drive, Bedhampton, Hants.

Gavin Page BA(hons)
tel. 07747 011252
email. gavin.page77@gmail.com

grp architectural design