



GROUND FLOOR

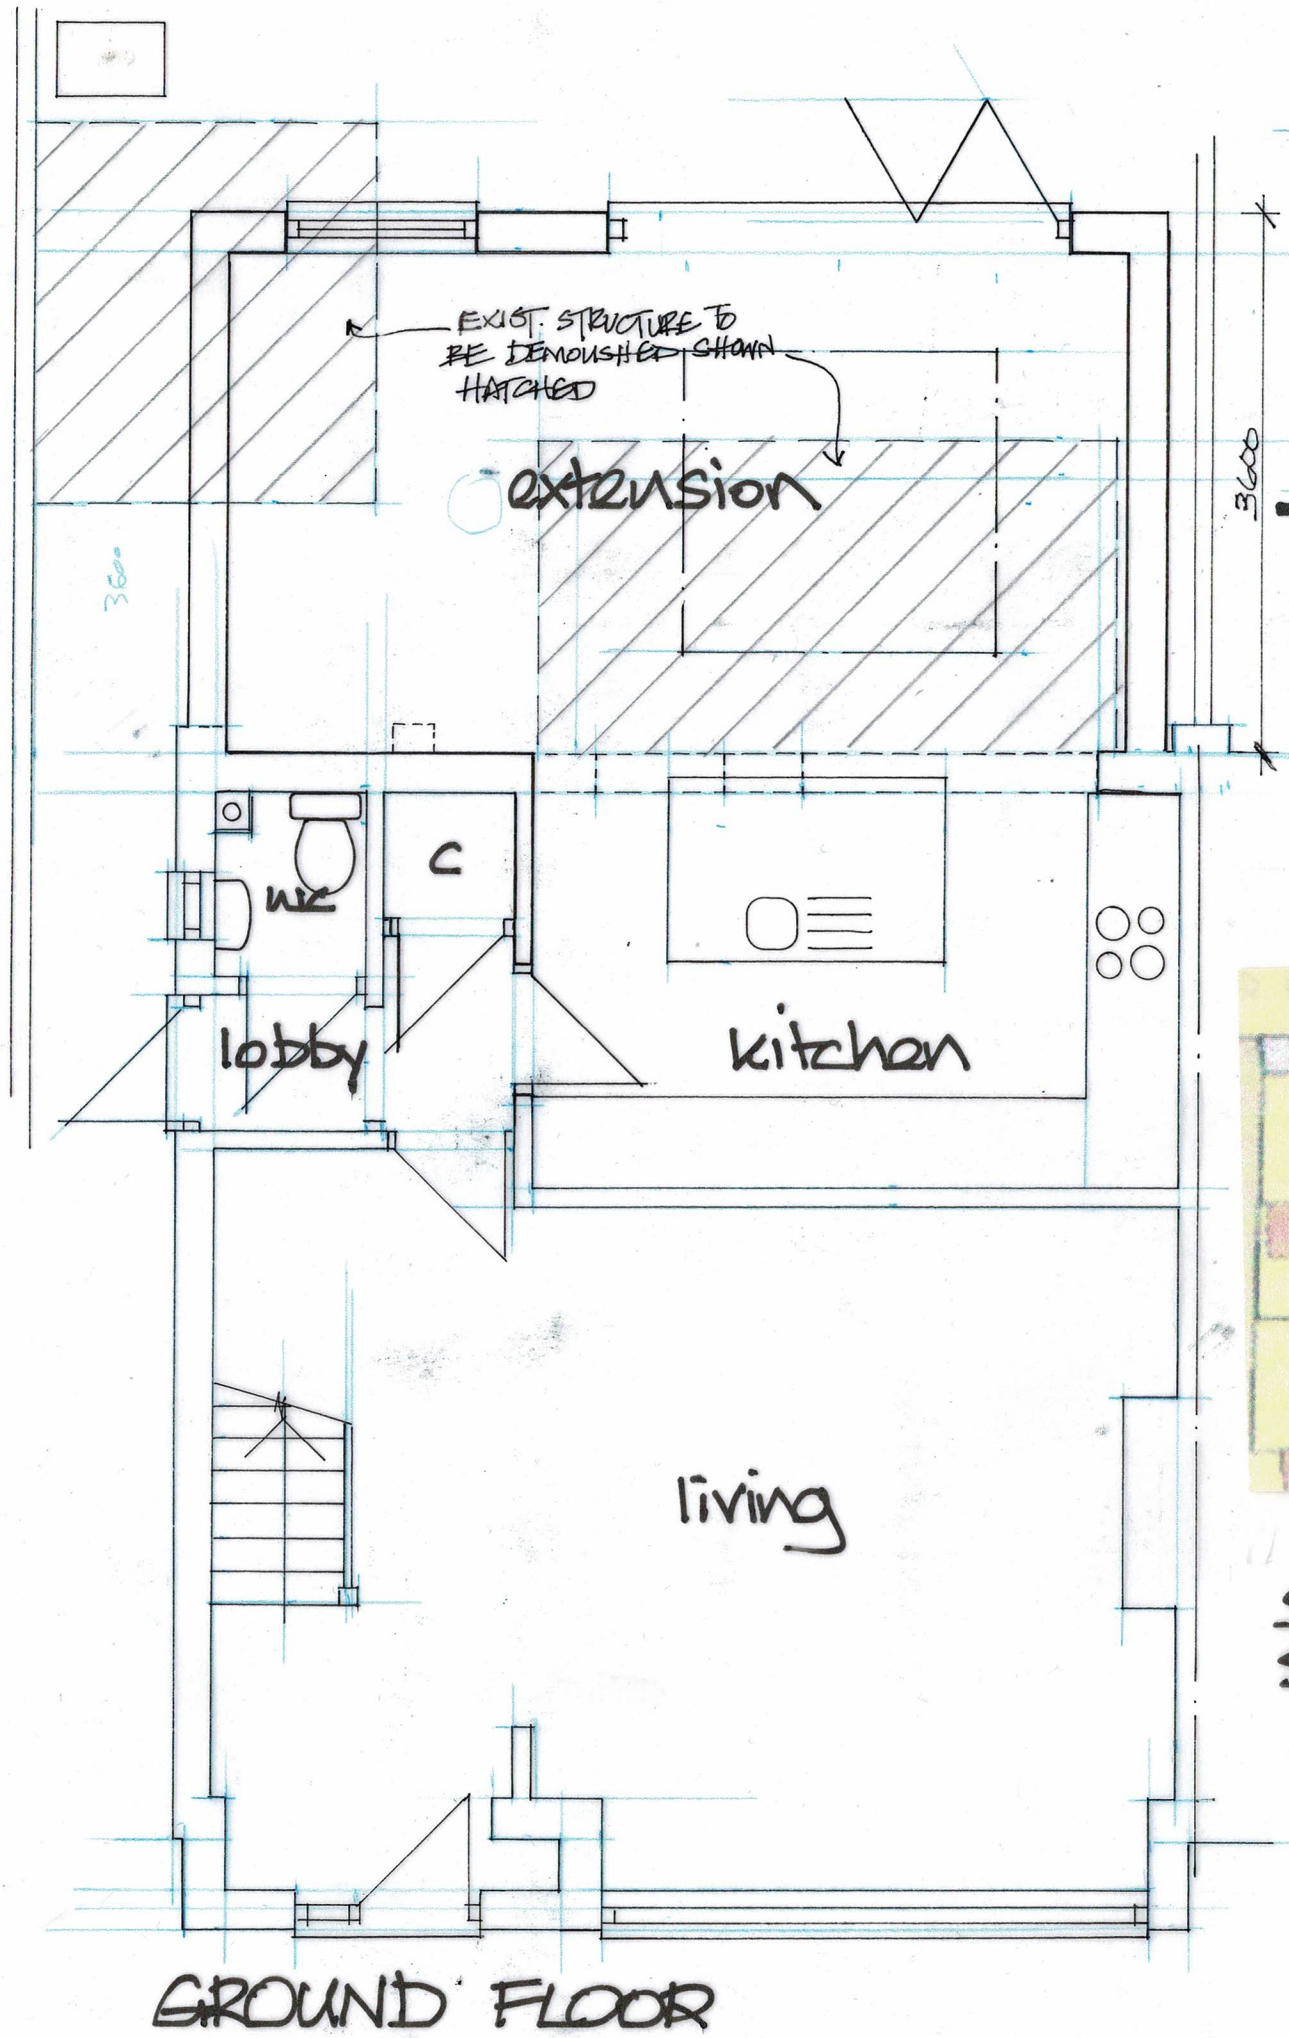

REAR SIDE SIDE

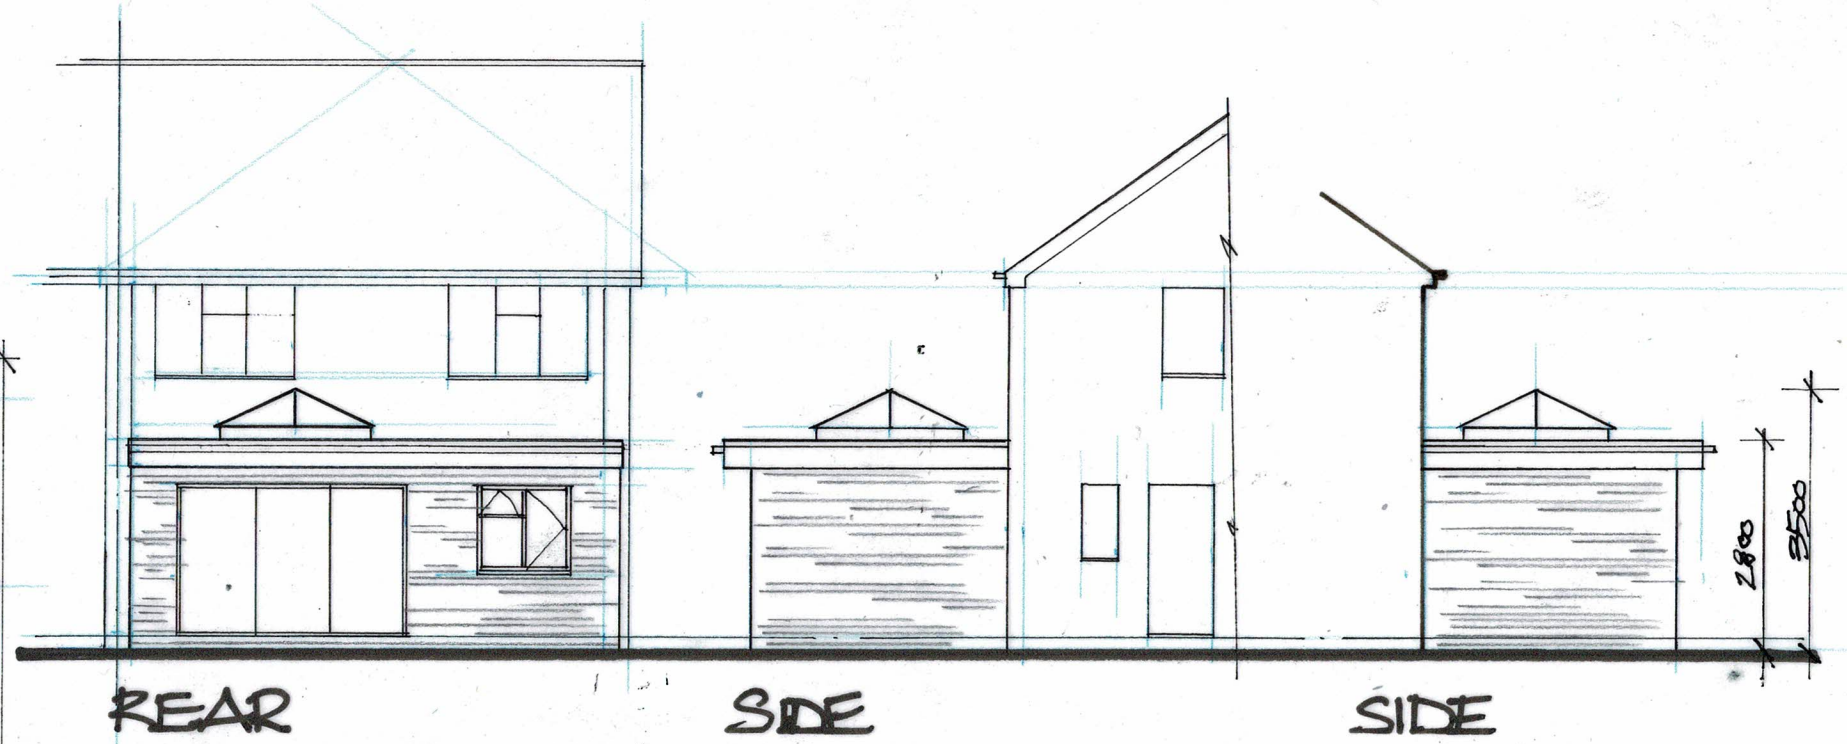

SITE PLAN
Scale 1:500

LOCATION PLAN
Scale 1:1250
OS Lic. 100044326

DEREK TREAGUS ASSOCIATES
ARCHITECTURAL SERVICES
No3-The Townhouse,20 Nelson Road,Southsea,
Hampshire PO5 2AS
Tel: 07956 624094
Email: derek.treagus@gmail.com

Project	REAR EXTENSION AT 89 PARK LANE, BEDHAMPTON, HAMPSHIRE.
Client	Mr & Mrs L Allen
Subject	Planning Drawing Proposed

Date: July 2020	Scale: 1:100,1:50 @ A3
Rev:	Drg. No. **20/915/01**

- **Copyright reserved.**
- **All dimensions are to be site confirmed and should not be scaled unless for Planning purposes.**
- **Verify all queries with the office.**