


Site Plan
Scale 1:250

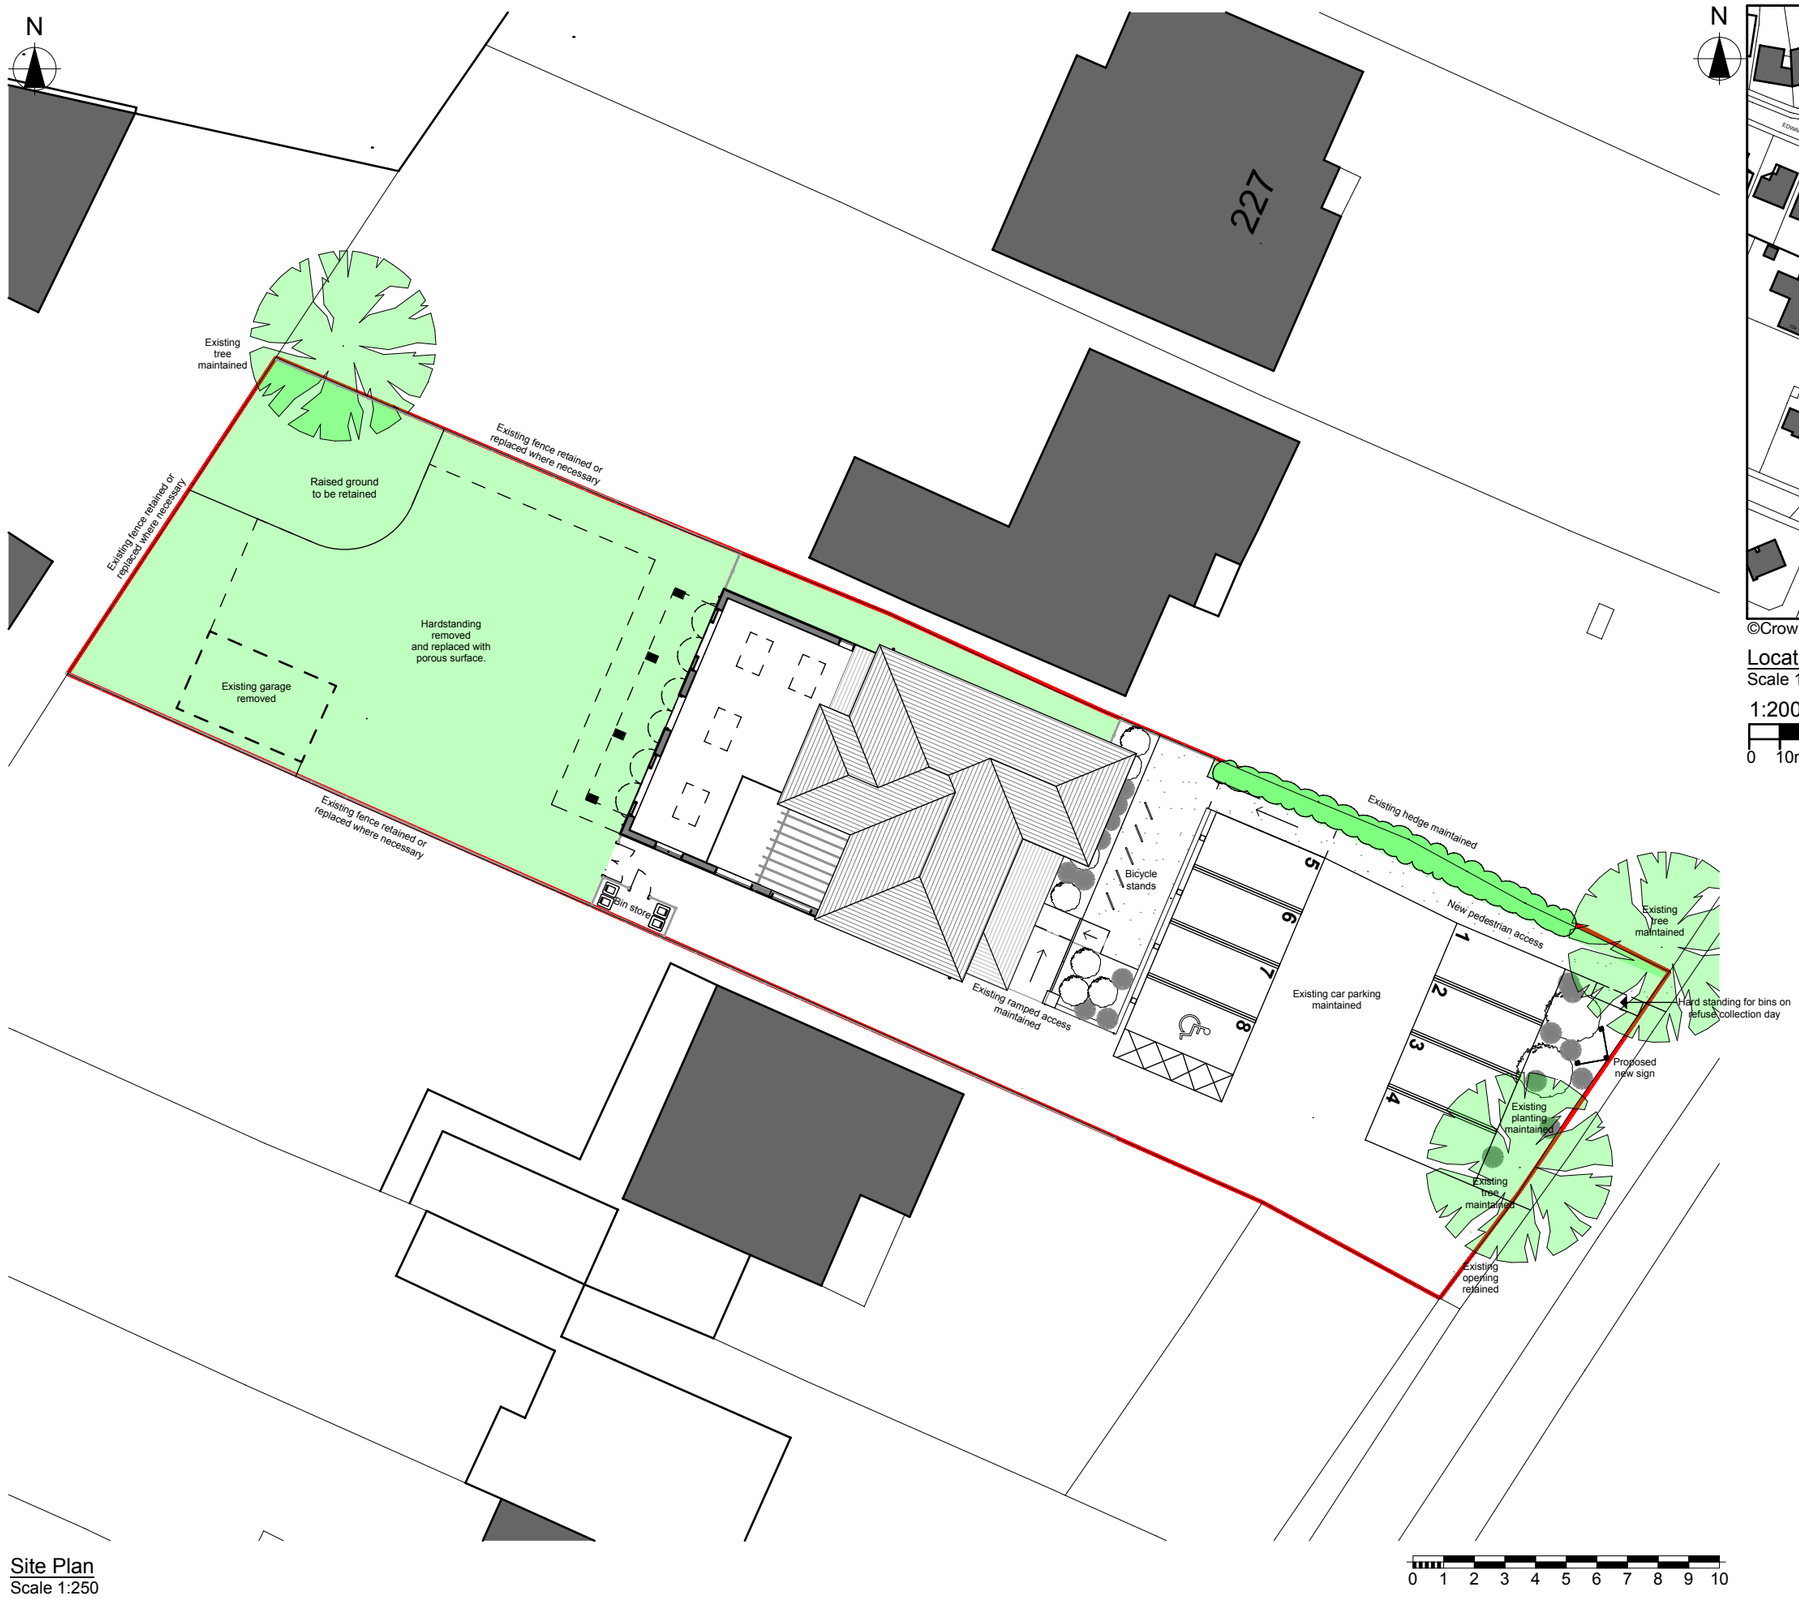

©Crown Copyright and database rights 2019 OS Licence no. 100051661

Location Plan
Scale 1:2000

1:2000 scale

0 10m 30m 50m 100m 200m

D	30.07.20	Car parking amended
C	22.06.20	Car parking amended and hard standing added
B	14.04.20	Car parking amended
A	08.04.20	Car parking amended

Client

223 London Road, Waterlooville
External works to existing building

Architect

Innovate 4 Limited
72 Catisfield Lane, Catisfield
Hampshire
PO15 5NS
www.innovate4.com

Drawing

Site and Location Plan

Scale
As shown @ A3

Drawing No.
P100

Status
Planning

Revision
D