
LEGEND:

- Area laid to grass.
- Proprietary 450mm Buff Paving Slabs.
- Herringbone Block Paving to parking areas only.
- Cycle Store.
- Min 140L Waste Bins.
- 1800mm high SBD timber gates with vision panels.
- + 58.05 Existing Site Levels.
- 1800mm Close Boarded Fencing.
- Man Hole Cover - Foul.

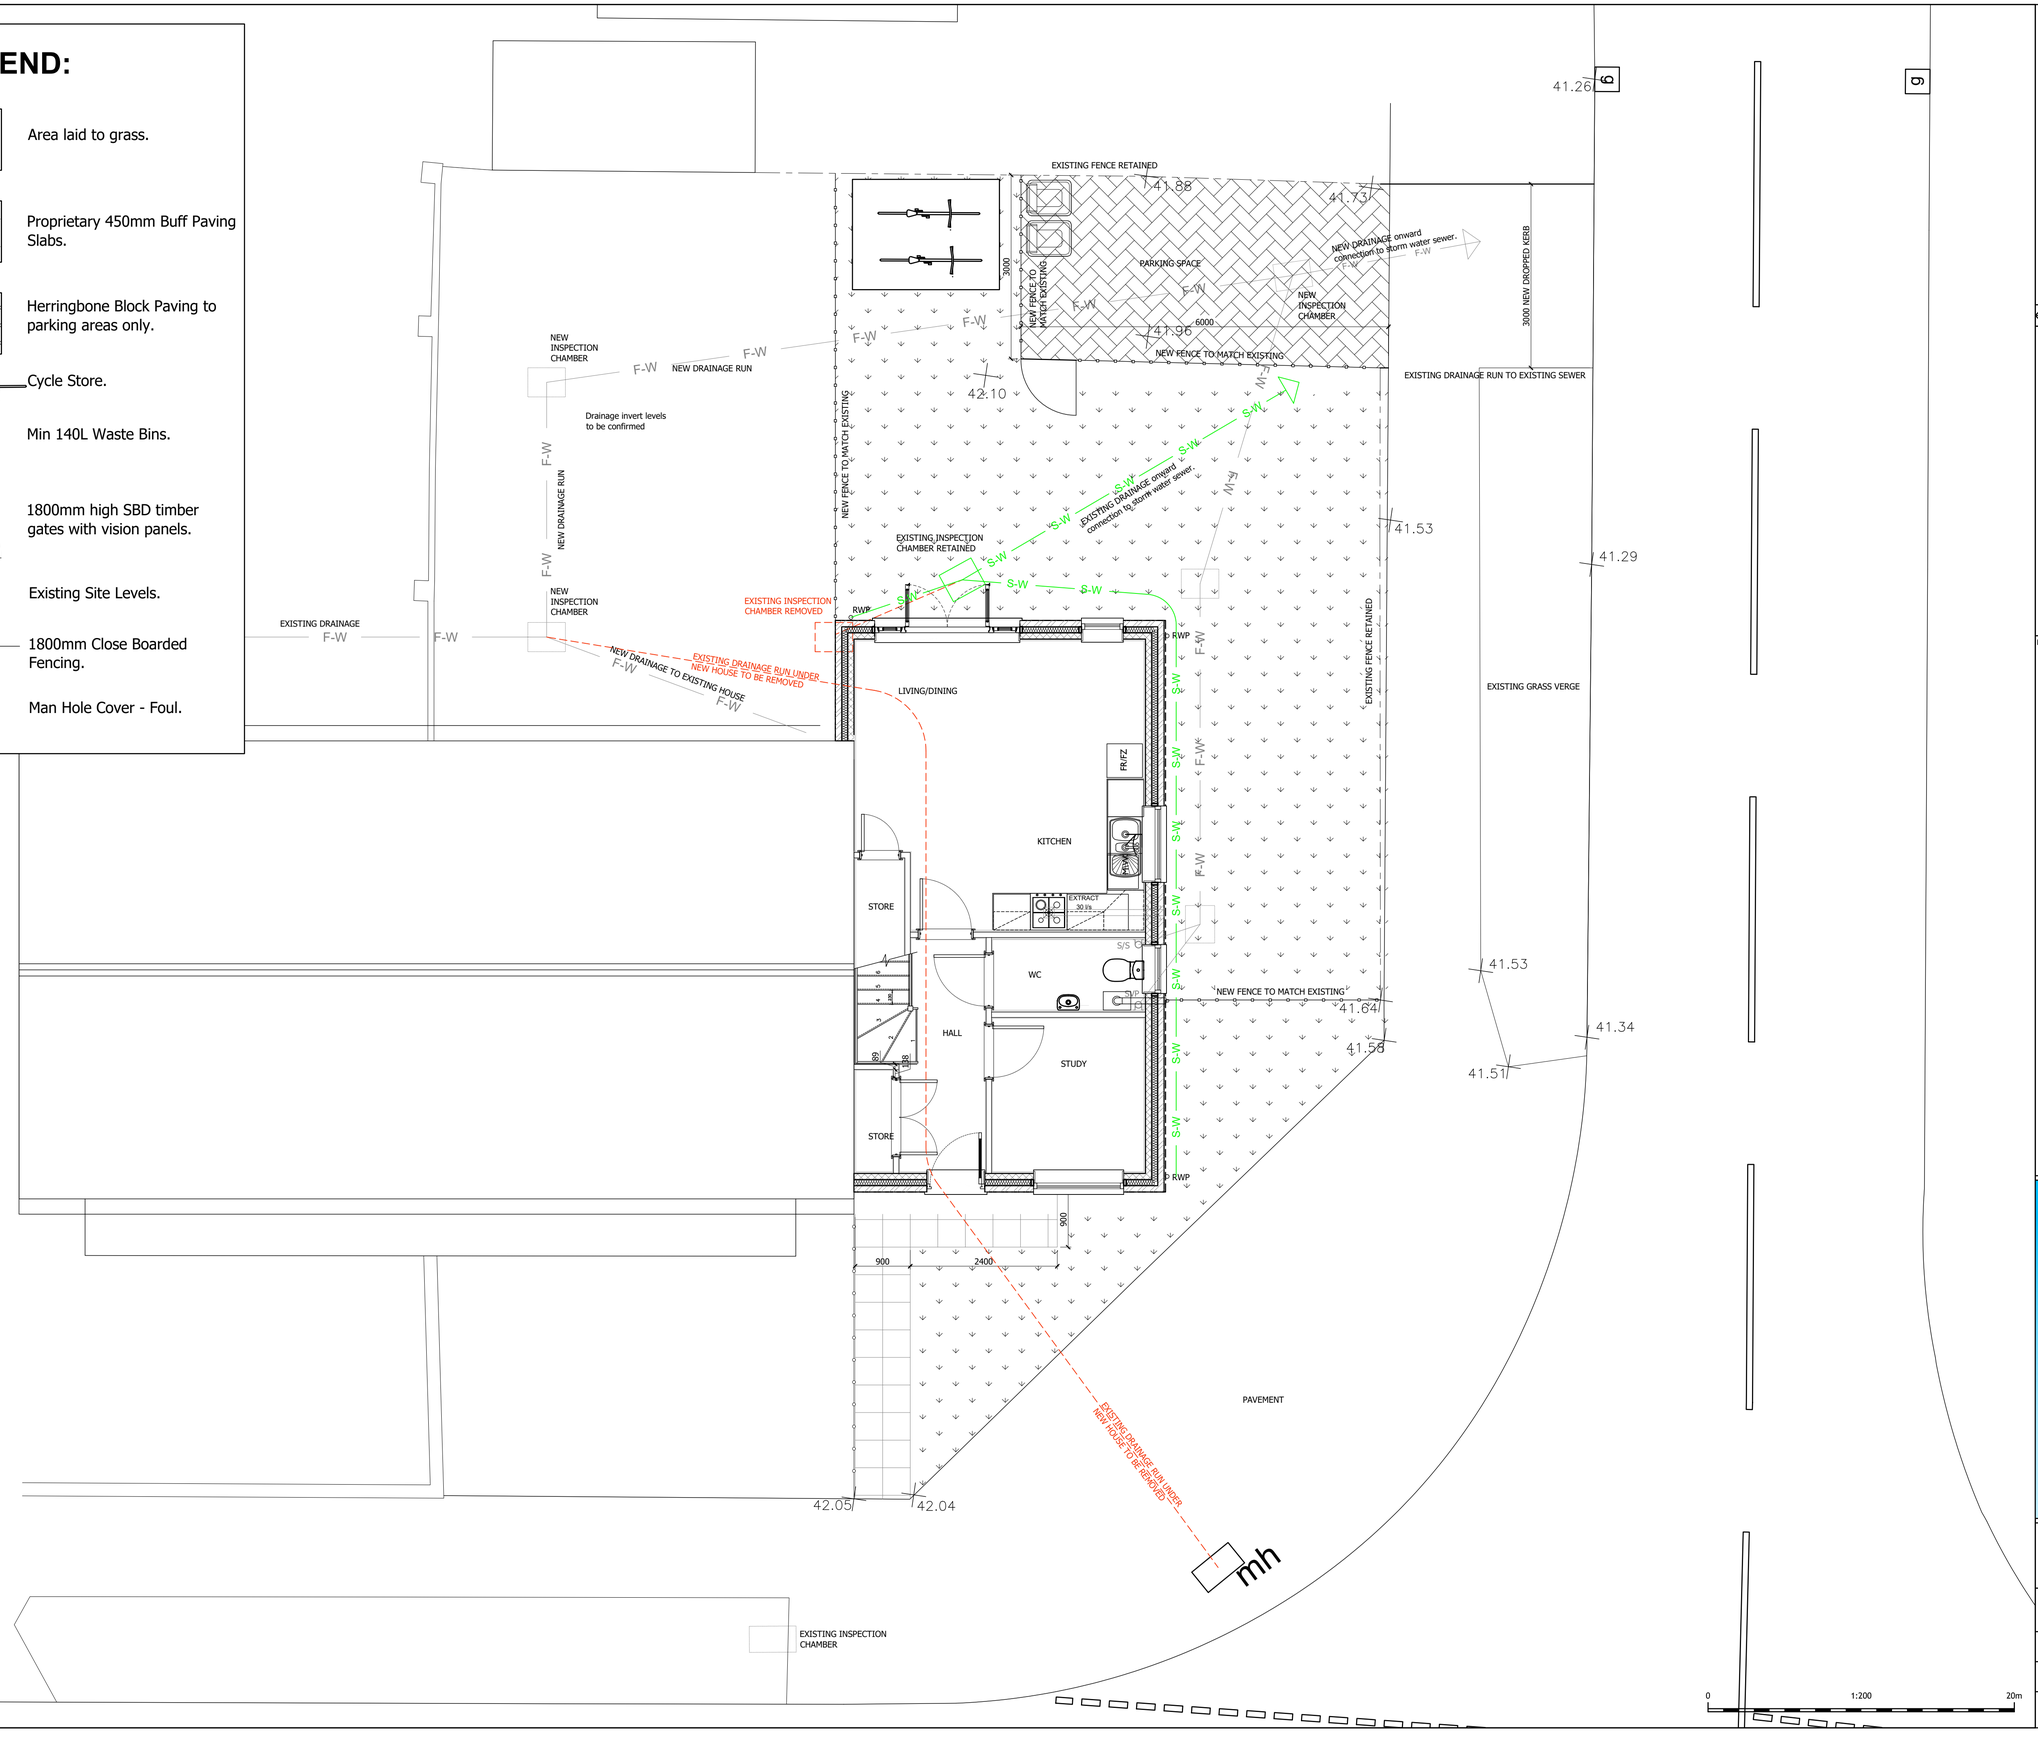

notes

this drawing is the copyright of the HRP ARCHITECTS LTD and must not be reproduced in whole or part or used for the execution of works without their permission.

all dimensions to be checked on site prior to commencement of construction works and the architect notified of any discrepancy.

figured dimensions are to be used in preference to scaled dimensions.

no deviation from this drawing will be permitted without prior consent of the architect.

all drawings are prepared subject to a full measured and structural survey of the buildings and site.

all structural work is subject to the appointment of a structural engineer to confirm and agree the structural proposals.

os promap licence no. 100020449.

scale width 100mm @ a1 - 50mm @ a3

client

revision	notes	date	drawn	check

hrp
architects ltd
First Floor, 18 Limberline Spur
hilsea, portsmouth, hampshire, po3 5hj
tel: 023 9269 1843
fax: 023 9263 9722
email: info@hrp-architects.com
website: hrp-architects.com

project
Vian Road
Waterlooville

detail
Proposed Landscape and Drainage Plan

drawn	checked
mJw	mmh
date	status
27/02/2020	PLANNING
a1 scale / a3 scale	rev
1:100 / 1:200	8899 BR 06