

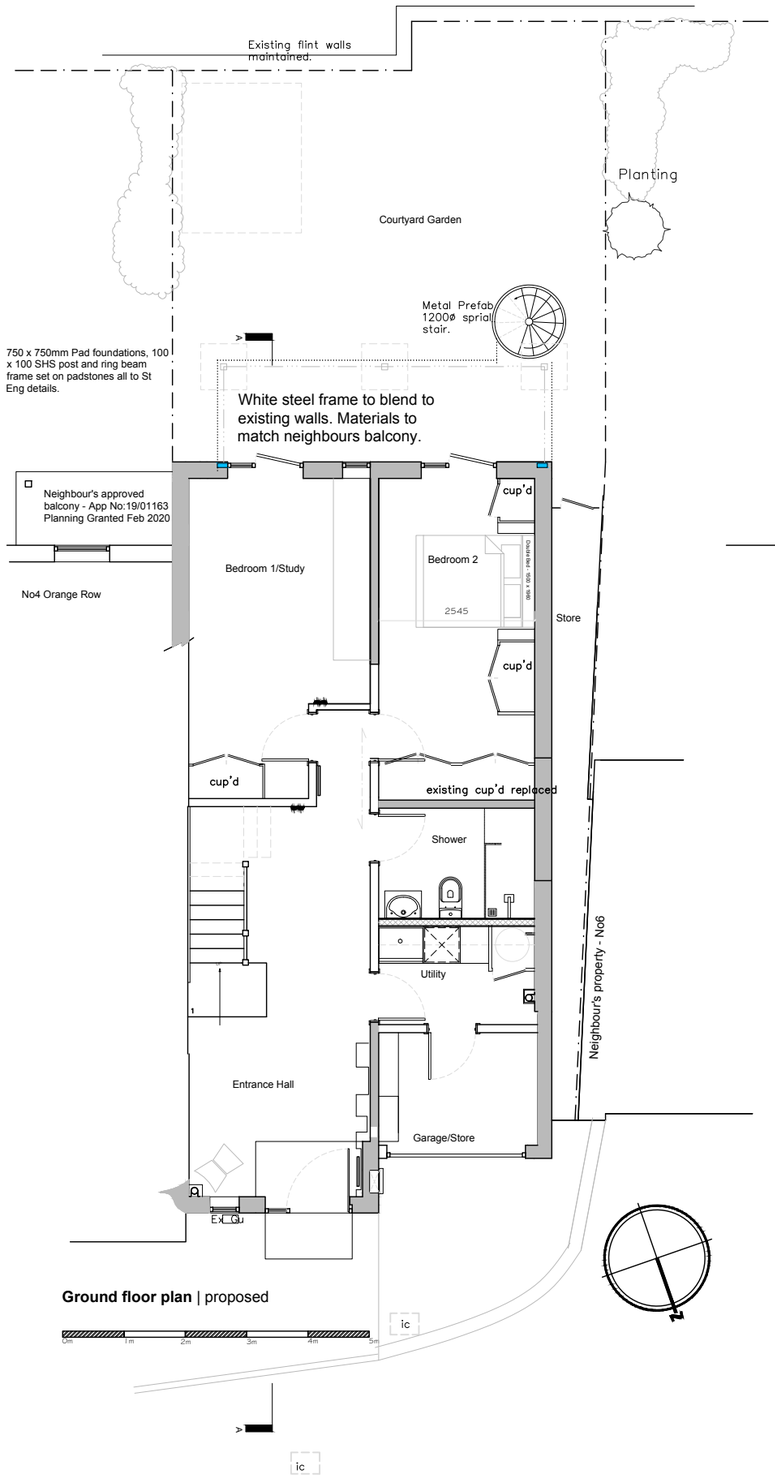


Ground floor plan | proposed

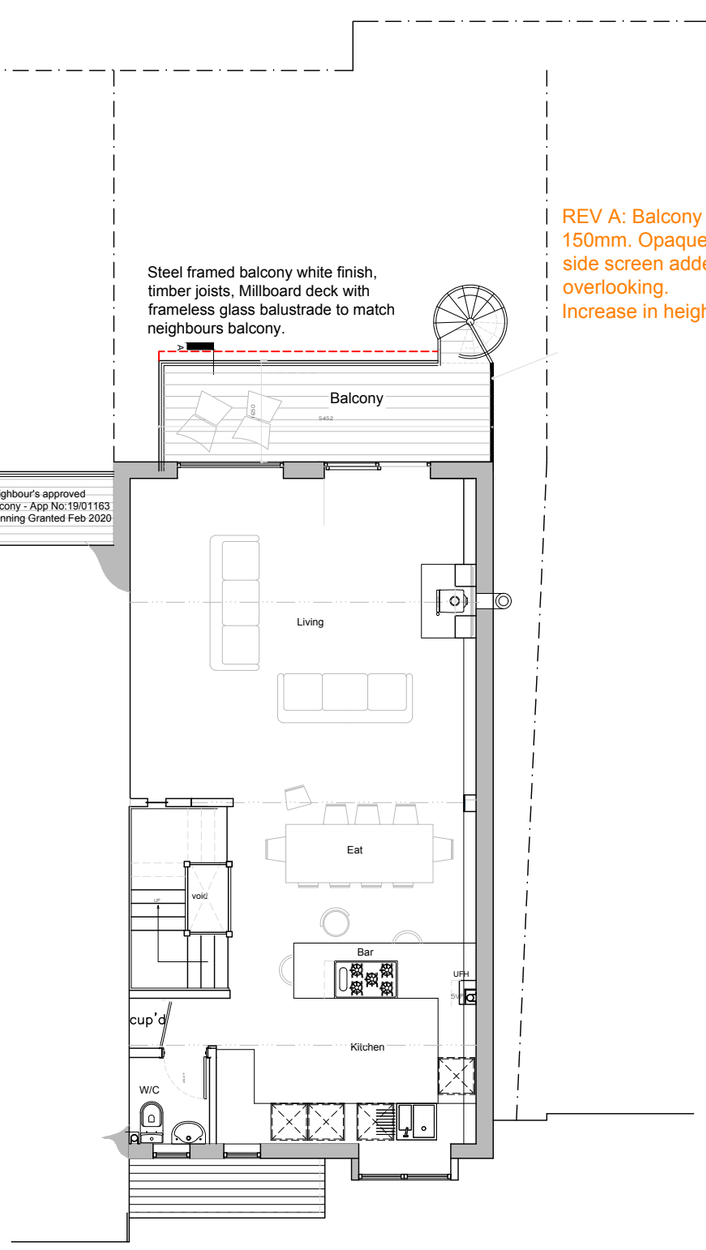

First floor plan | proposed

REV A: Balcony reduced in depth by 150mm. Opaque high level (1.8m from ffl) side screen added to prevent sideways overlooking.
Increase in height of 700mm 15-04-2020

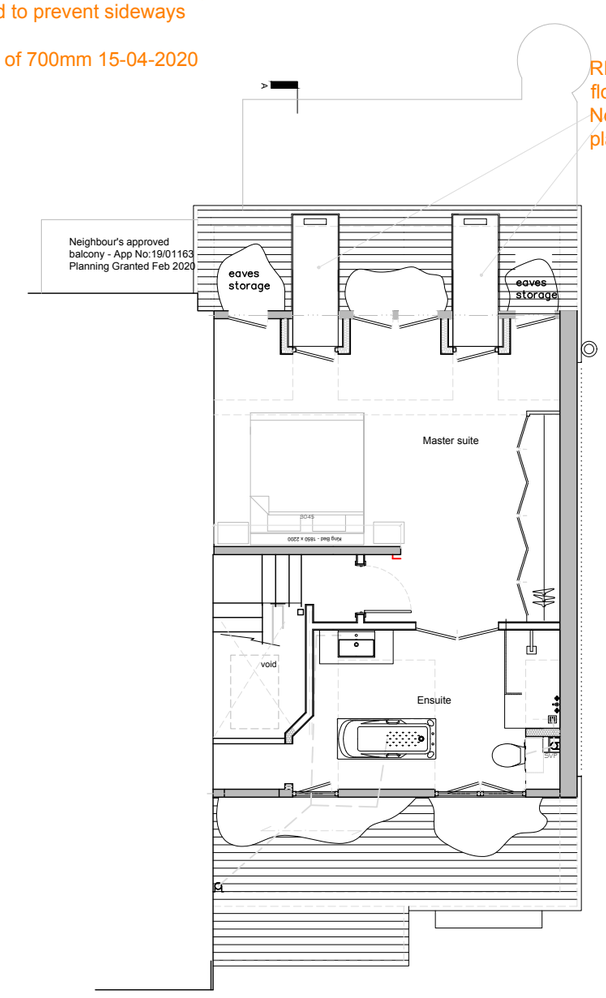

Second floor plan | proposed (unchanged as existing)

REV A: Balconettes from 2nd floor removed 15-04-2020.
No changes to existing 2nd floor plan.

REV B: balcony reduced in size and screening added 15-04-2020
REV A: drawing title changed 17-02-2020

CLOUD9 DES!GN STUD!O

(M): 07792 379302 (E) rudi.design.co@gmail.com (W) cloud9designstudio.co.uk

PROPOSED PLANS

Project/address: Rear Extension & Alterations
5 Orange Row,
Emsworth,
Hampshire, PO10 7EL

DRAWING: Proposed Plans
Drawing No/rev: C9/0178/05B
Scale: 1:100 @ A3
Date: February 2020

Client: Mr Robert & Mrs Bridget Bailey

Drawn By: Rudi

Planning issue