
OPEN architecture

NOTES

All drawings to be read in conjunction with all other drawings as noted on issue sheets

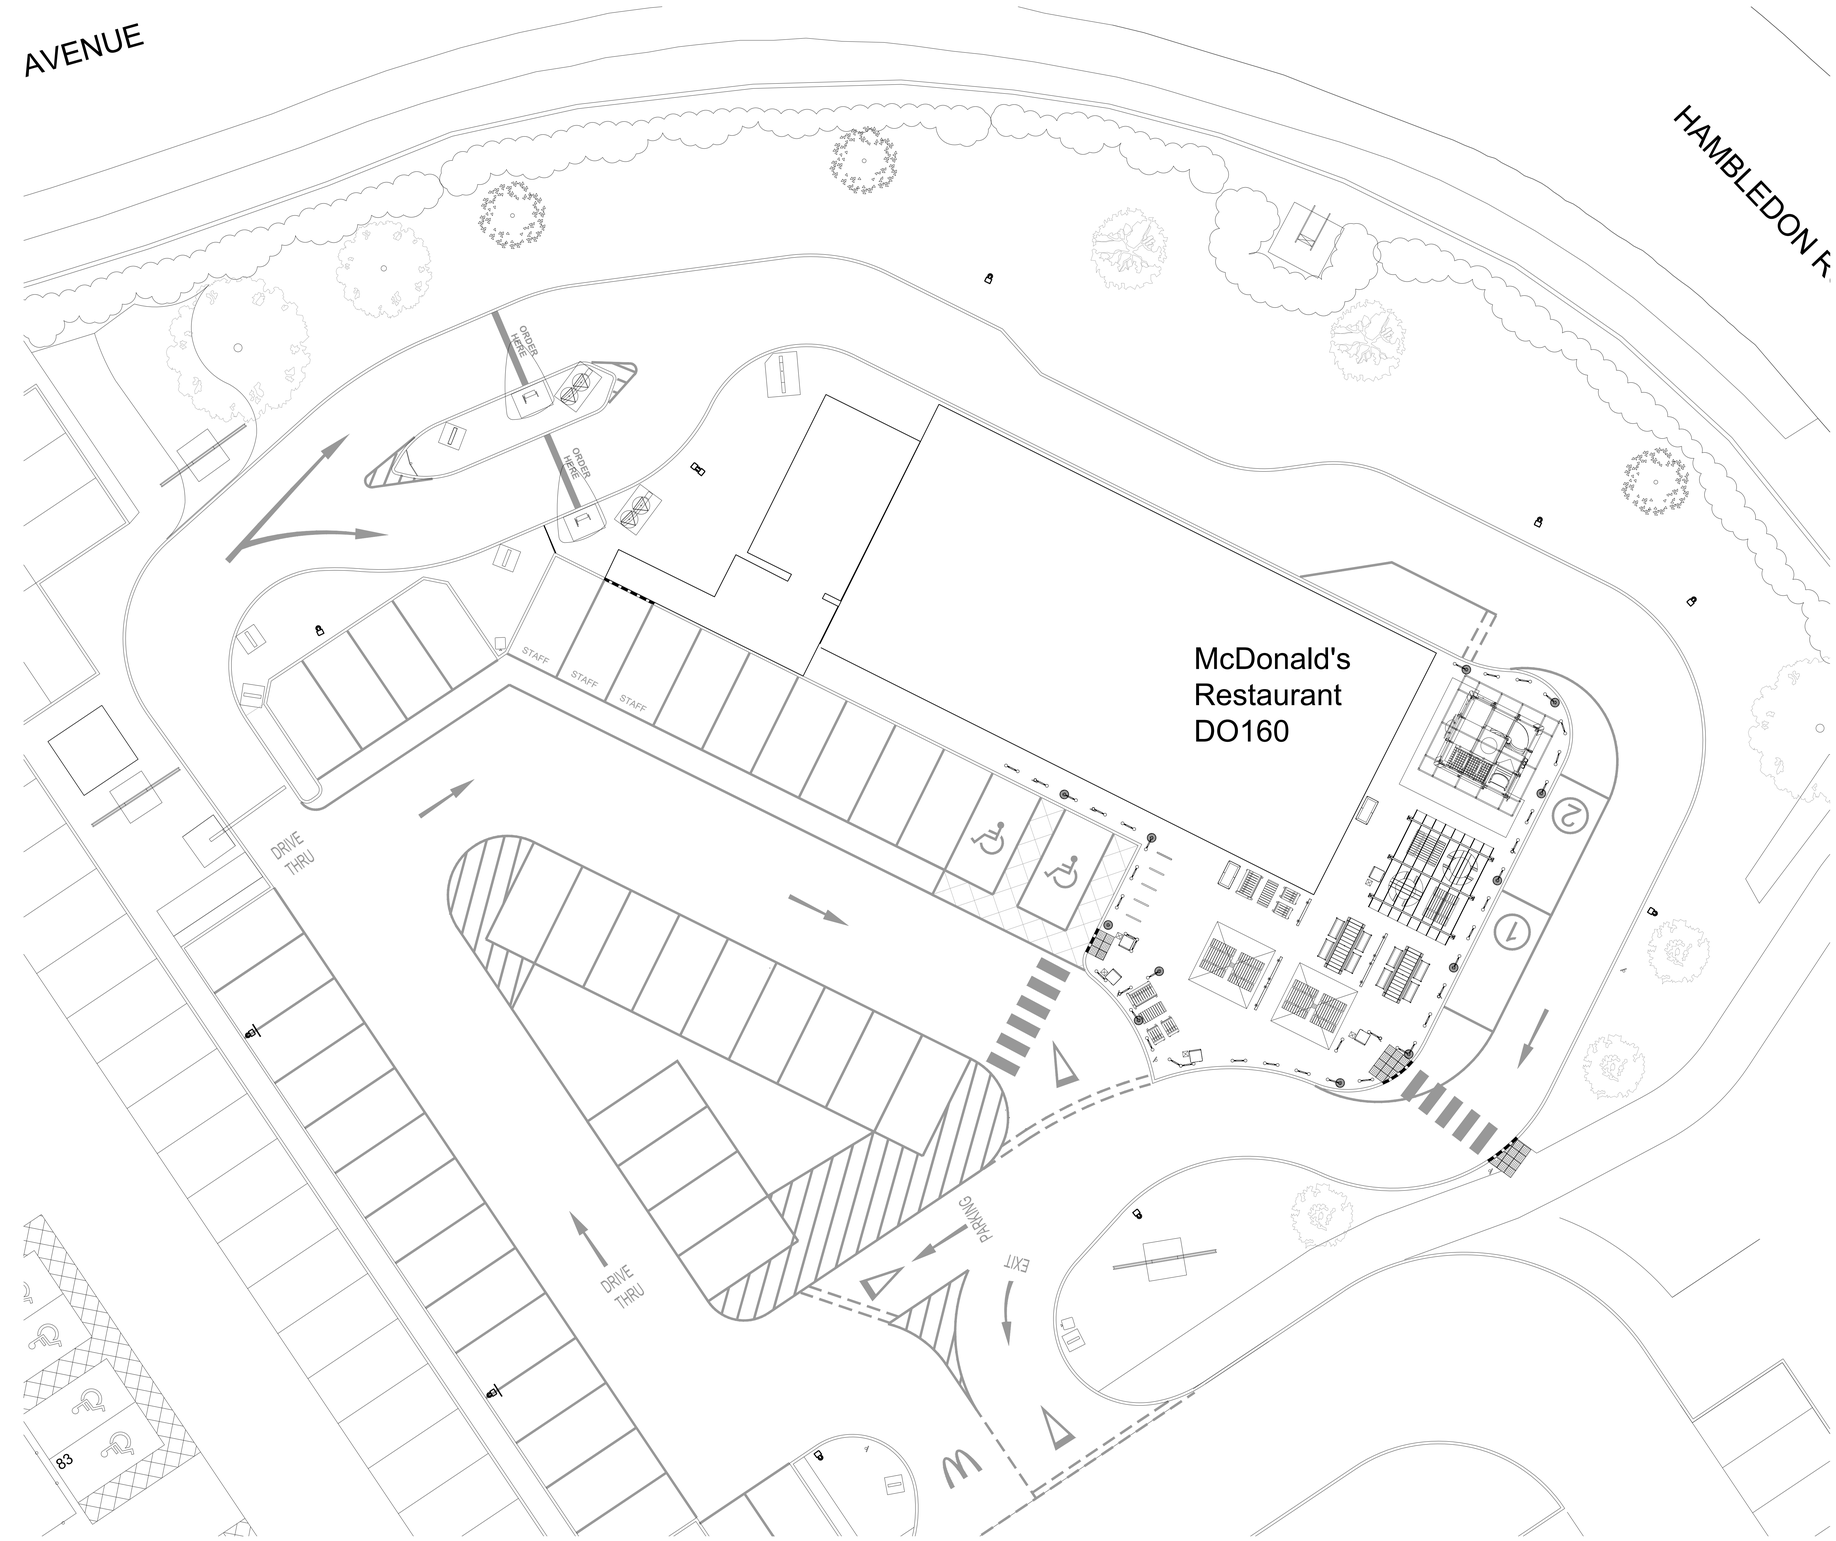

1 PLAN
Existing Site Plan
SCALE 1: 100

ERDDS signage schedule - REMOVED

Advert Ref	Qty	Size mm(WxDxH)	Materials	Colours	Height (mm)	Projection (mm)	Text Height	Illumination
TOTEM 3 (Pre-sale Board Options)	4	800x150x2400	Khaki Green PPC Aluminium panels with options for 1no, /2no, & 3no internally illuminated POS sign. Signs to be single sides and non-rotating.	Khaki & Grey	2400	n/a	n/a	(Static - Max. 600cd/m²)
HERO-BOARD	1	1700x150x2640	Timber effect aluminium panel with rotating/internally illuminated display panel.	Timber, Khaki & Grey	2820	n/a	n/a	(Static - Max. 600cd/m²)
TOTEM 4 (1 BAY TRIPLE)	0	1120x220x2400	Rotating One Bay Triple Unit. Timber effect aluminium panels with internally illuminated triple rotating POS sign.	Timber effect Alu.	2510	n/a	n/a	(Static - Max. 600cd/m²)
TOTEM 4 (2 BAY TRIPLE)	2	1930x220x2510	Rotating 2 Bay Triple Unit, Timber effect aluminium panels with internally illuminated treble rotating POS sign.	Timber effect Alu.	2510	n/a	n/a	(Static - Max. 600cd/m²)
WELCOME/GOODBYE DIRECTIONAL SIGN	2	600x120x2100	Khaki Green PPC aluminium panels with directional entrance arrow. (Internally illuminated)	Khaki, White & Grey	2100	n/a	n/a	
SBS DIRECTIONAL SIGN	1	1300x120x1600	Post mounted sign. Khaki aluminium panel with reflective yellow inset with " Any Lane Any Time" black text & white directional arrows.	Khaki, Yellow, Black,Blue & White	1000	n/a	n/a	n/a

ERDDS signage schedule - RETAINED

Advert Ref	Qty	Size mm(WxDxH)	Materials	Colours	Height (mm)	Projection (mm)	Text Height	Illumination
BANNER SIGN 22	2	4820x150x2060	Post mounted Banner Unit, Dark Green side with Punched panels "McDonalds" text sign in Drak Green	Dark Green & Grey	2060	n/a	800	n/a

SCALE 1:100
0m 1 2 5 10

REV. DESCRIPTION DR / CH DATE

All working drawings checked and signed off by McDonalds Restaurants Ltd and any changes or discrepancies should be reported to the McDonalds project manager and designers prior to commencing work on site.

NAME (PM): DATE: SEPT 2019

SIGNATURE:

GENERAL NOTES:
All works are to be undertaken in accordance with the Building Regulations and the latest British Standards. All proprietary materials and products are to be used strictly in accordance with the manufacturers recommendations. All dimensions to be checked on site prior to commencement.

ON BEHALF OF:

MC DONALDS RESTAURANTS LTD

STORE ADDRESS
WATERLOO PARK,

WATERLOOVILLE, PO7 7TZ

STORE No
1498

DRAWING TITLE
Existing Site Plan

Scale @ A0	1:100
Created on:	SEPTEMBER 2019
Drawn by :	CK
Checked by:	GF
Purpose of Issue:	FOR INFORMATION

OPEN architecture
Anton House www.openarc.co.uk
South Park T +44 01732 779580
Sevenoaks / Kent / TN13 1EB F +44 01732 741316

Job Reference	Store Number	Drawing No	Rev
19121	1498	03	-