
Scale in Metres


0 1 2 3 4 5

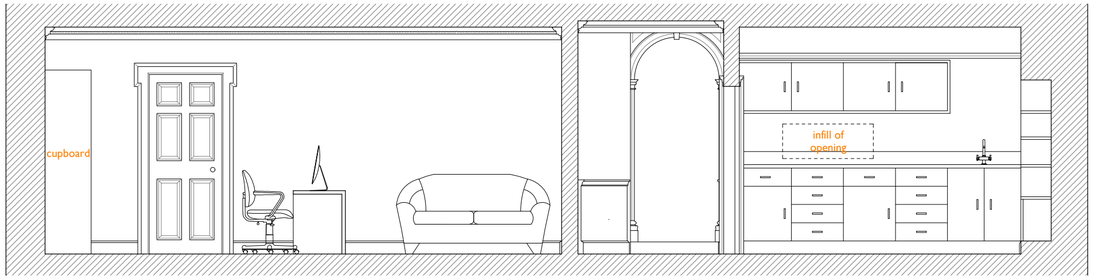


PROPOSED SECTION A-A 1:50




PROPOSED SECTION B-B 1:50

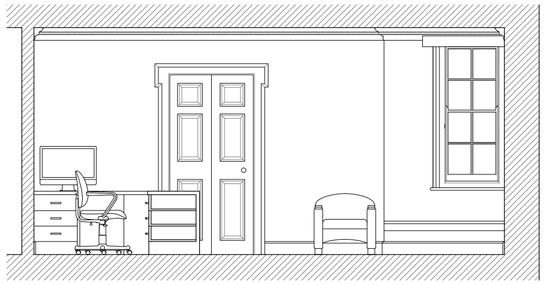


PROPOSED SECTION C-C 1:50

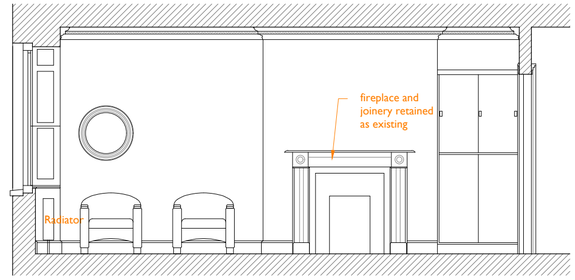


PROPOSED SECTION D-D 1:50

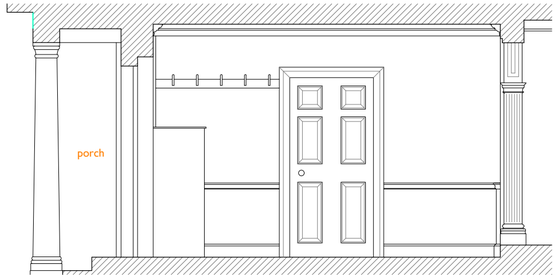


PROPOSED SECTION E-E 1:50

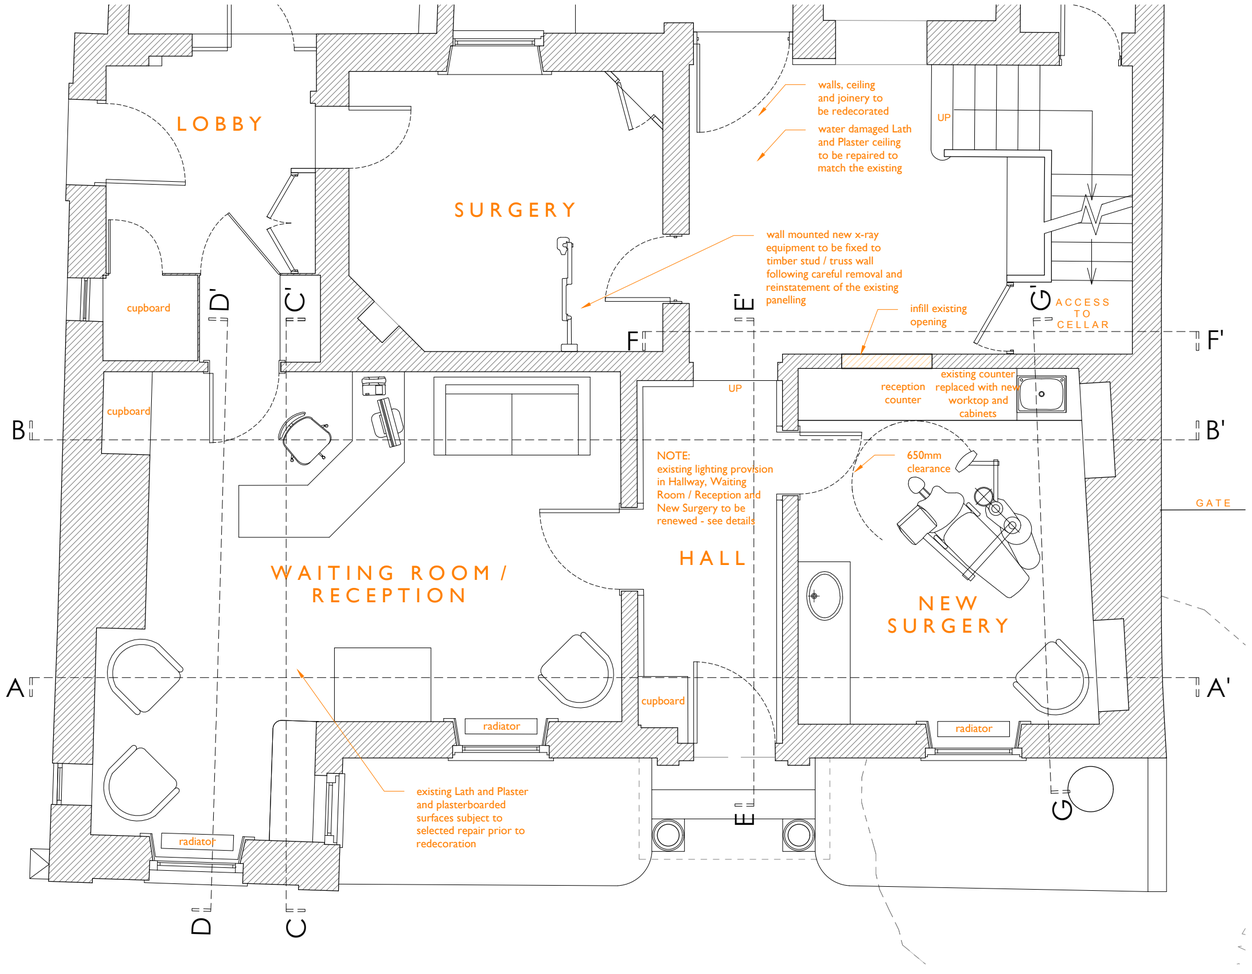

PROPOSED PARTIAL GROUND FLOOR PLAN 1:50

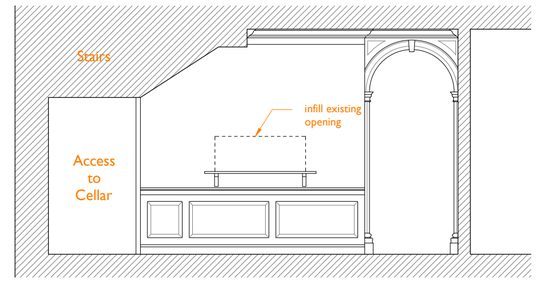

PROPOSED SECTION F-F 1:50

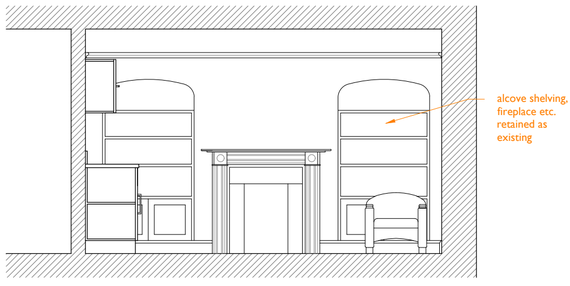

PROPOSED SECTION G-G 1:50

Check all dimensions on site prior to commencement of work.
Do not scale from this drawing except for planning purposes.

This drawing is the © copyright of

JANE JONES-WARNER ASSOCIATES

This drawing has been produced for [Client Name] for the project [Project Name] and is submitted as part of the [Project Workstage] and is not intended for use by any other person or for any other purpose.

Notes -

JANE JONES-WARNER ASSOCIATES

Unit 78
Chichester Enterprise Centre
Terminus Road
Chichester
West Sussex
PO19 8TX

RIBA Chartered Practice

T : 01243 767151
E : mail@janejoneswarner.com
W: www.janejoneswarner.com

Revisions

Rev	Description	Date	Drawn
A	x-ray machine added	19/12/2019	MJ

Project: Magnolia House, Havant

Drawing Title: Proposed Plan and Elevations

Scale: 1:50 @ A2

Issue Date: 06/12/2019

Drawing No. 692/PL 104

Revision. A

Drawn By: MJ