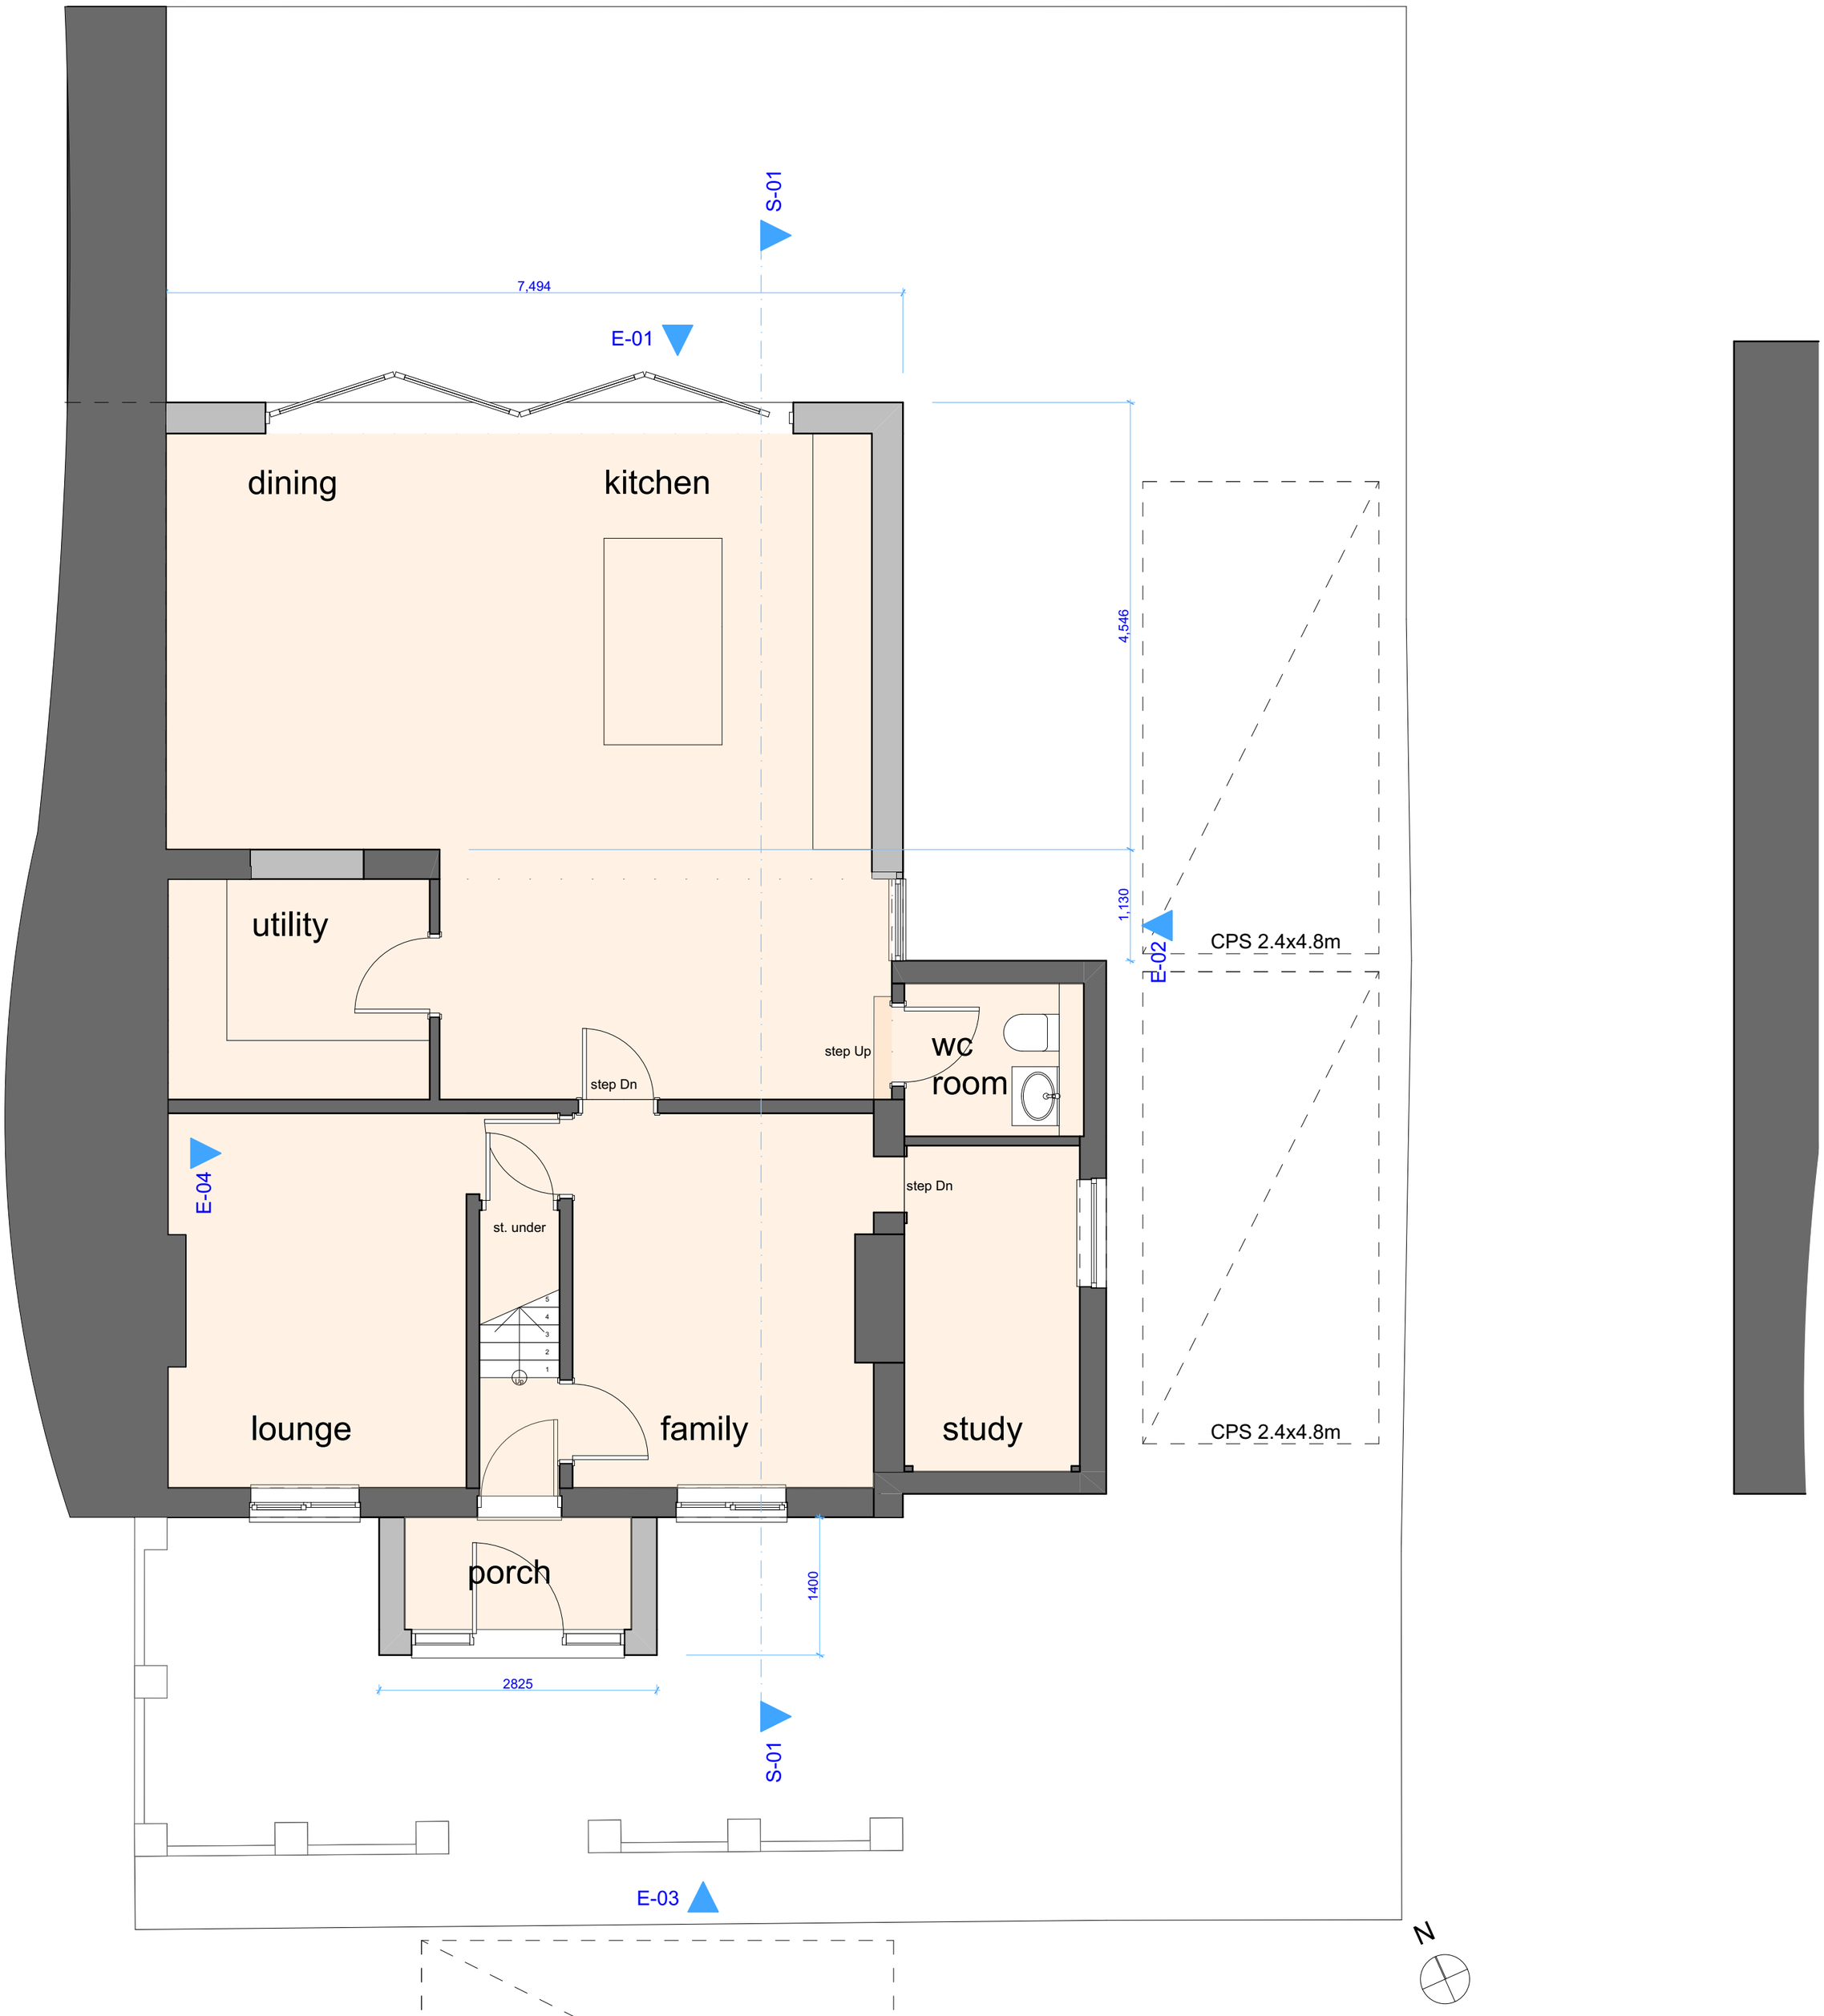


0
-

GFL-Proposed partial site plan and ground floor plan

1:50

Scale 1:50

1 0 1 2m

studio

TSBP architecture

The Studio, 81 Manor Road, Portsmouth, Hampshire. PO1 5LB.
United Kingdom.
(t) +44 (0) 800 756 9776
(w) www.tsbp-architecture.co.uk (e) info@tsbp-architecture.co.uk

© Copyright 2019 - The Steven Barlow Partnership (TSBP Architecture)
Chartered Institute of Architectural Technologists Registered Practice
Principal - Steven V. Barlow MCIAT

RevID	ChID	Issue Name	Date
01		Issue	06/12/2019
02		Issue	13/12/2019

revision

client

Mr. and Mrs. Palmer

project

Proposed Two Storey Rear Extension
40 Jubilee Road, Waterlooville. PO7 7RD.

drawing title

Proposed Partial Site Plan + Ground Floor Plan

date: 02 December 2019

project number/drawing number: 0638-01.003.02

scale: 1:50, 1:100

paper size: A2

status/purpose/disclaimer

☐ preliminary ■ planning ☐ building regulations
☐ production ☐ tender ☐ construction

This drawing is protected by copyright of THE STEVEN BARLOW PARTNERSHIP under The Copyright, Designs and Patents Act 1988 and the reproduction or use in any form without prior written consent from THE STEVEN BARLOW PARTNERSHIP will be an infringement of copyright.

Only the original drawing should be relied on. Plans are liable to distortion in transmission to the web. Do not scale off this drawing in any event except for planning application purposes. Figured dimensions must be used if in doubt contact THE STEVEN BARLOW PARTNERSHIP.

Contractor to check and verify all levels, datum's and dimensions on site and shall report any discrepancies or omissions to THE STEVEN BARLOW PARTNERSHIP prior to commencement of work and during construction phase. This drawing is to be read and understood in conjunction with structural, mechanical, electrical and/or any other consultant/s documentation as may be applicable to the project prior to the commencement of work and it's duration.

This drawing including notes has been prepared and produced for the client named for the project detailed and solely for the purposes indicated and is not intended for use by any other person or for any other purpose.

40 Jubilee Road, Waterlooville. PO7 7RD.