
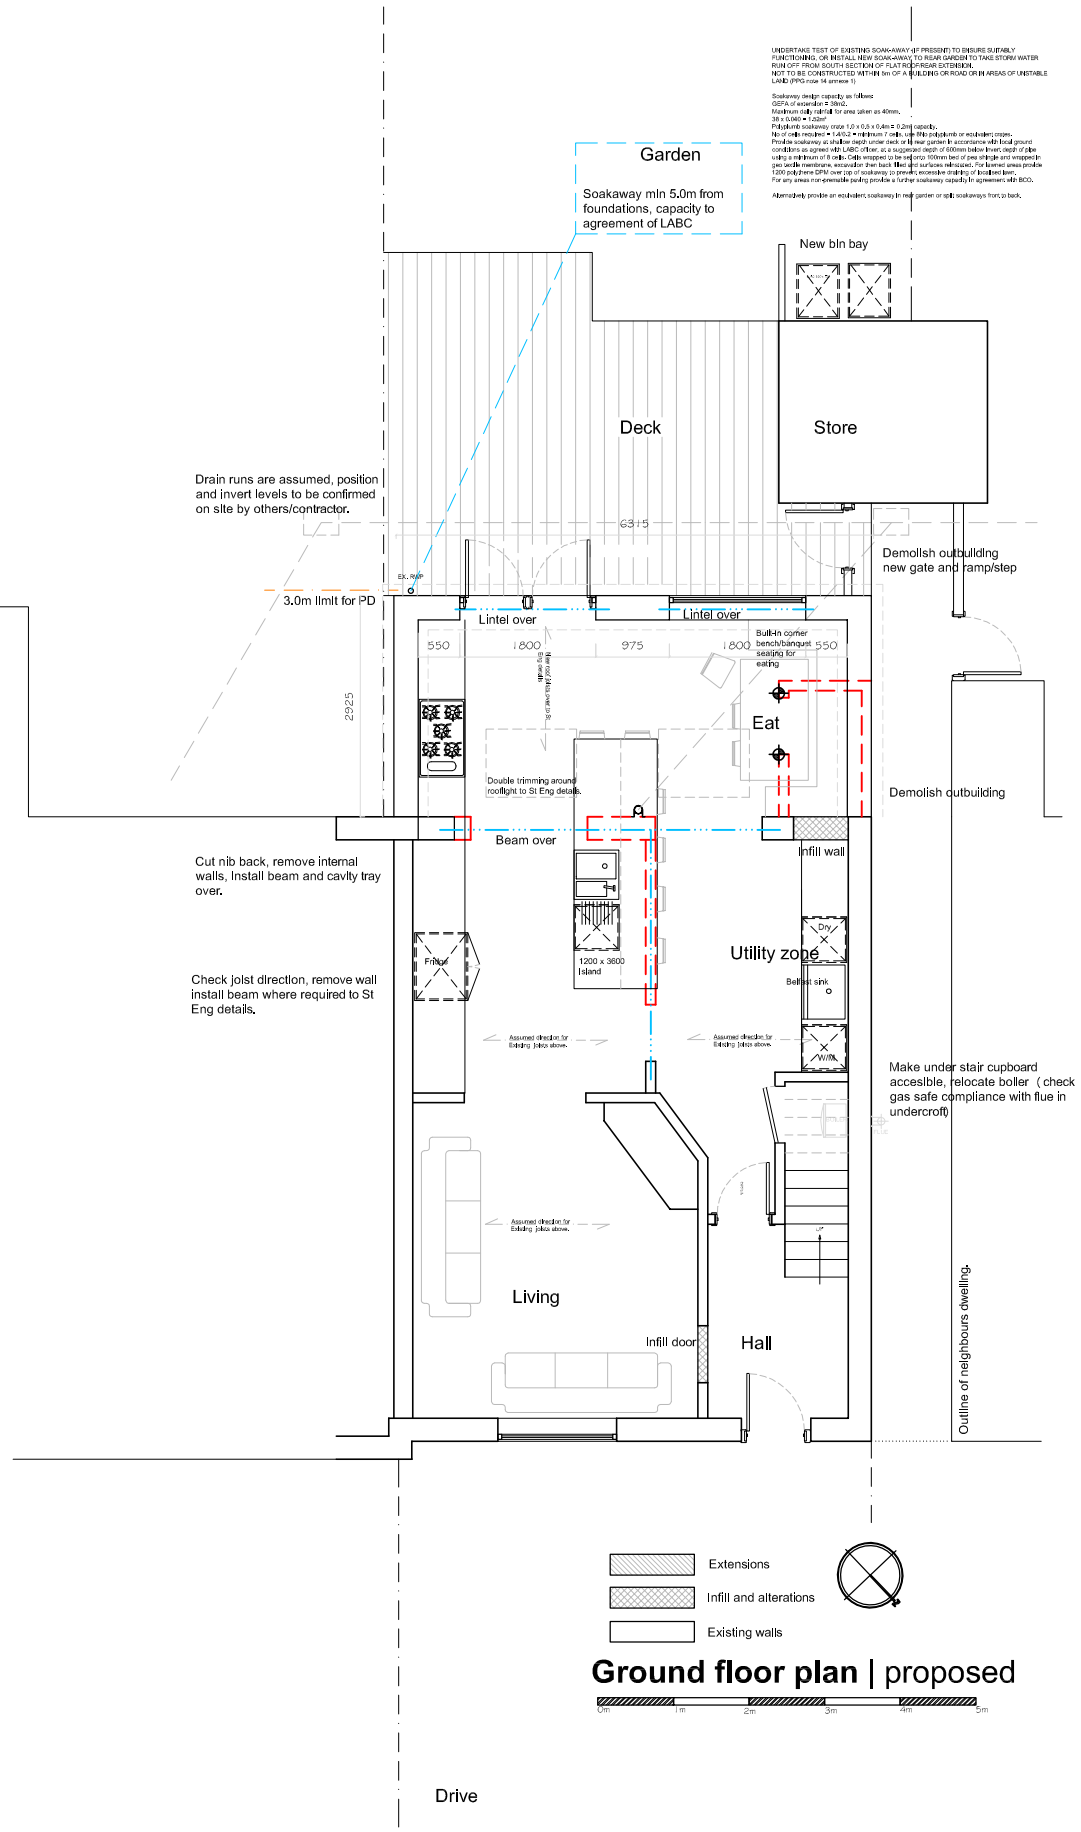


Ground floor plan | proposed

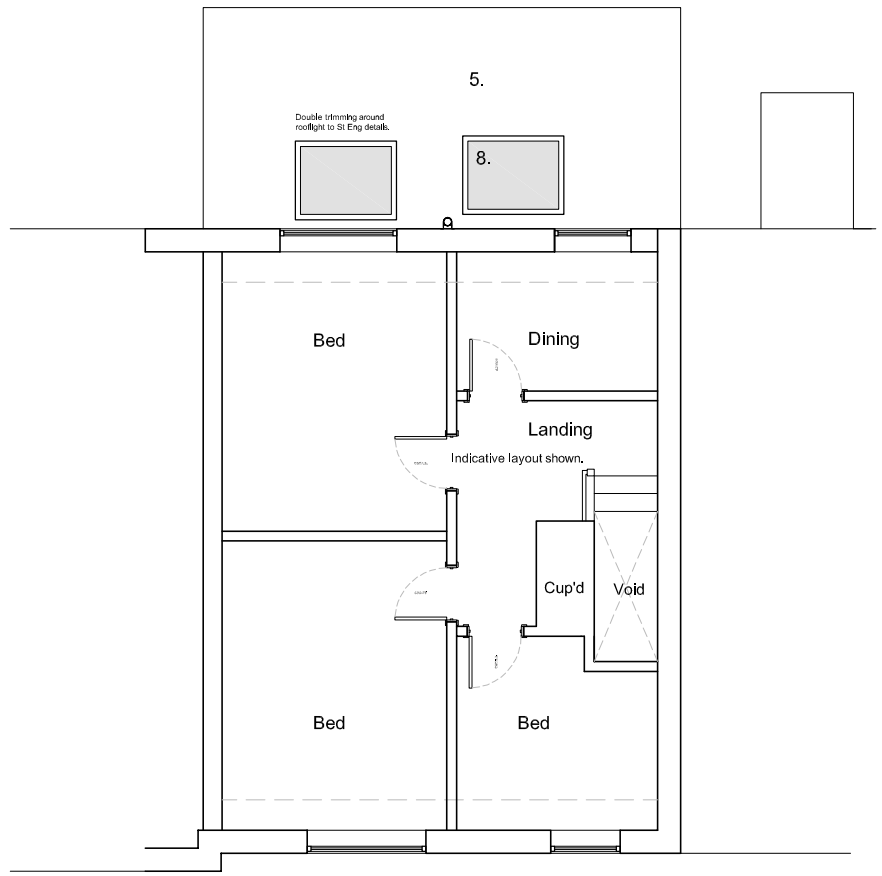

Ground floor plan | proposed

PROPOSED PLAN

CLOUD9 DESIGN STUDIO
M) 07792 379302 E) rudi.design.co@gmail.com w) cloud9designstudio.co.uk

Project/address	Extension 112 Stakes Hill Road, Waterlooville, Hampshire, PO7 7LS	DRAWING	Proposed Plans
		Drawing No/rev	C9/0184/05
		Scale	1:100 @ A3
		Date	February 2020
Client	Tim & Jodie Burton	Drawn By	Rudi

Note: these drawings are prepared for planning puposes only, do not scale for any other purpose.