SCALE BAR


NOTE
DO NOT SCALE FROM THIS DRAWING EXCEPT FOR PLANNING PURPOSES.

ALL DIMENSIONS TO BE CHECKED ON SITE PRIOR TO COMMENCEMENT OF WORK. ALL DIMENSIONS RELATING TO SUB-CONTRACTORS OR SUPPLIERS WORK MUST BE CHECKED AND AGREED BETWEEN THE GENERAL CONTRACTOR, THE SUB-CONTRACTOR(S) AND / OR SUPPLIER(S). ALL DIMENSIONS ARE IN MILLIMETERS. ALL WORKS OR MATERIALS INDICATED ON THE DRAWING ARE TO BE TO THE LATEST BRITISH STANDARDS AND ARE TO BE CARRIED OUT IN ACCORDANCE WITH THE RELEVANT CODES OF PRACTICE OR RECOGNISED TRADE ASSOCIATION RECOMMENDATIONS AND PUBLICATIONS.
THIS DRAWING TO BE READ IN CONJUNCTION WITH ALL RELEVANT DRAWINGS AND SPECIFICATIONS OF OTHER CONSULTANTS.


ANY DISCREPANCIES TO BE BROUGHT TO THE ATTENTION OF BAQUS GROUP PLC. IF IN DOUBT ASK.

© THIS DRAWING IS THE COPYRIGHT OF BAQUS GROUP PLC.


APPR DATE STATUS

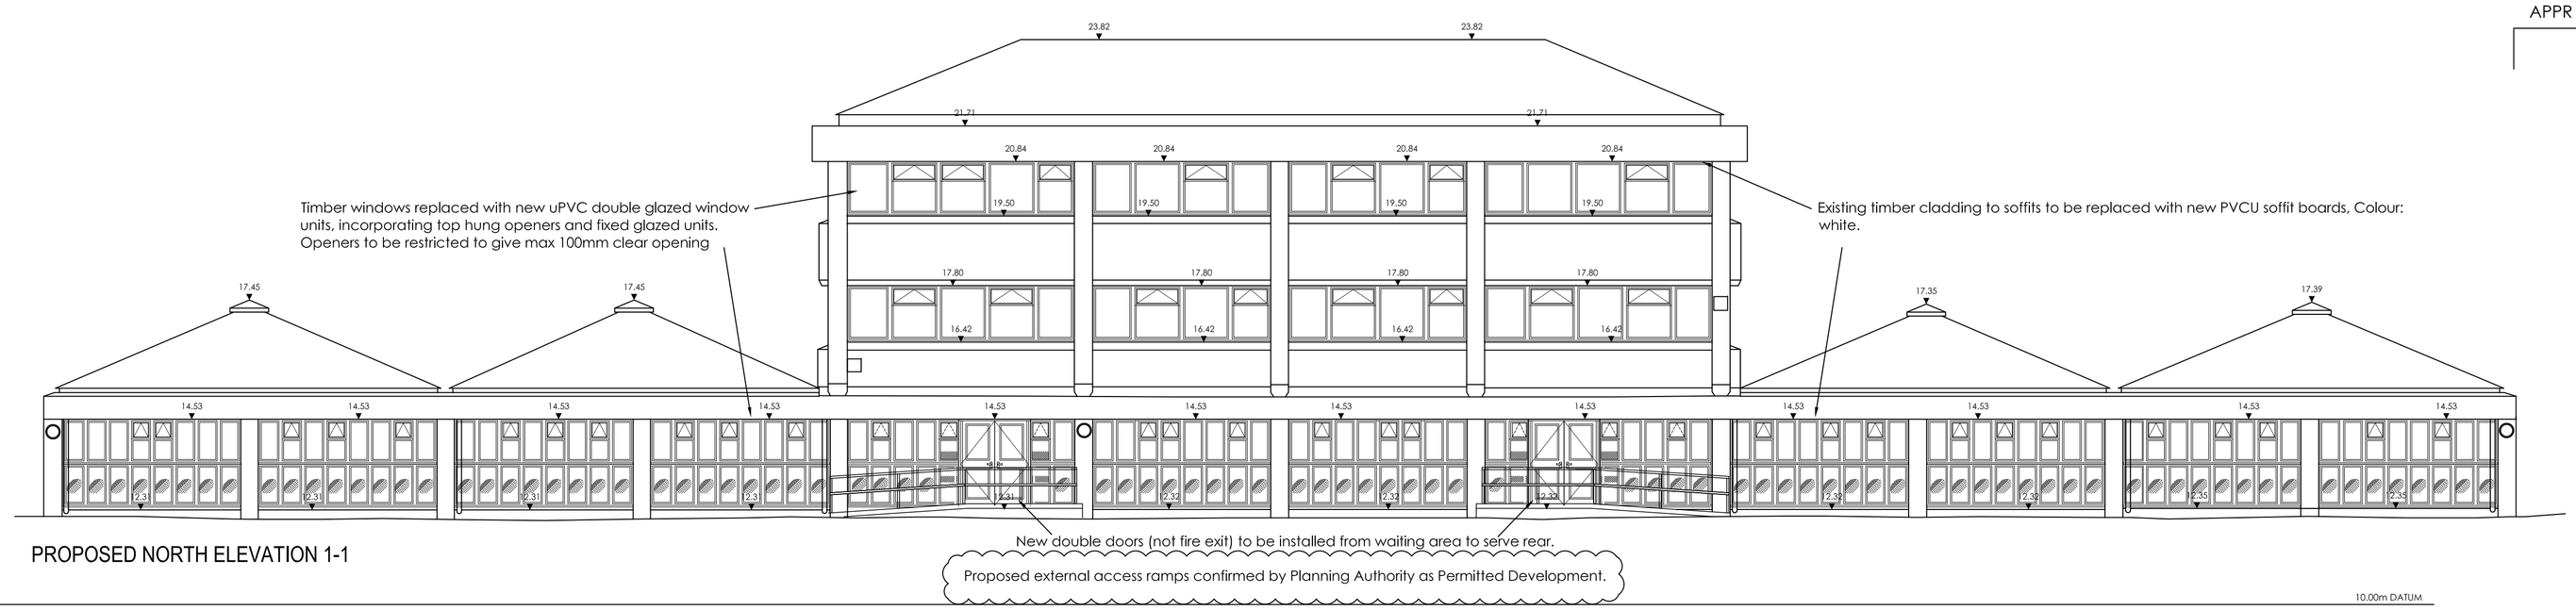



PROPOSED NORTH ELEVATION 1-1

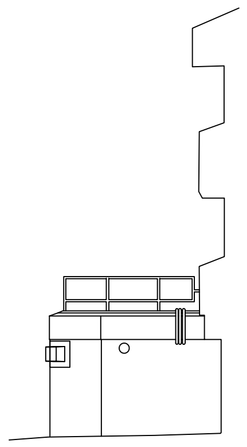


PROPOSED NORTH ELEVATION 2-2

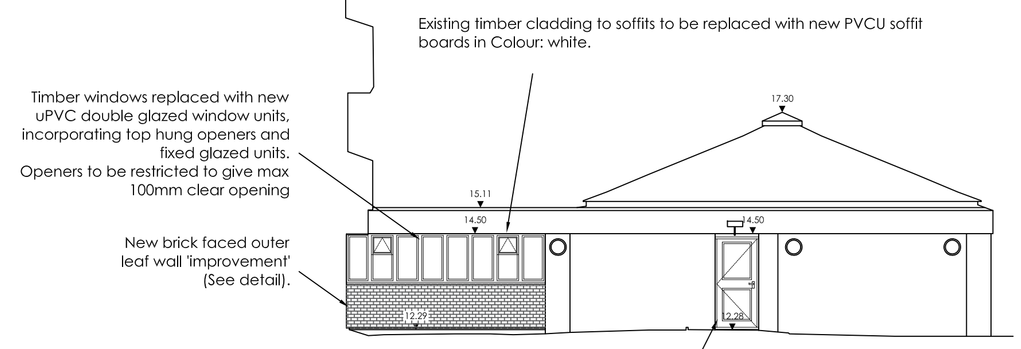

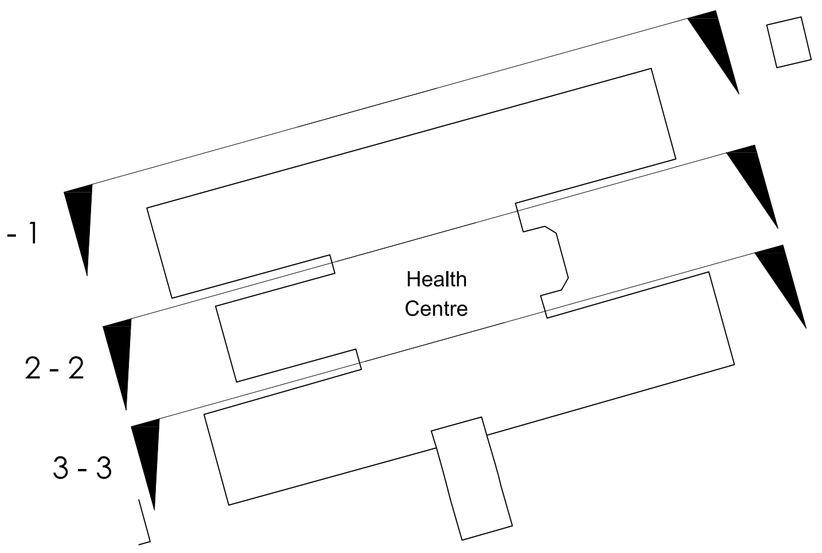

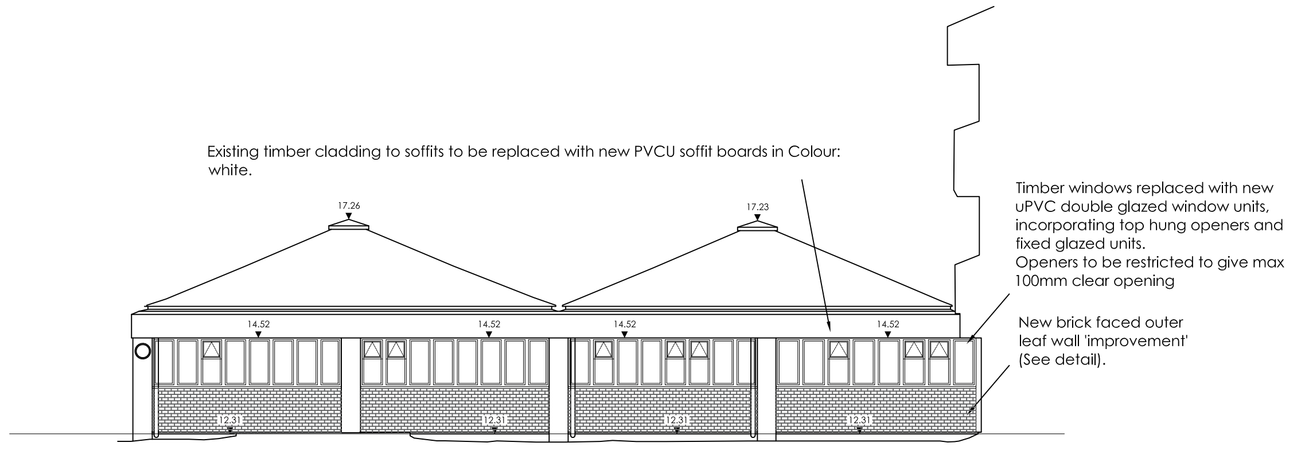

PROPOSED NORTH ELEVATION 3-3

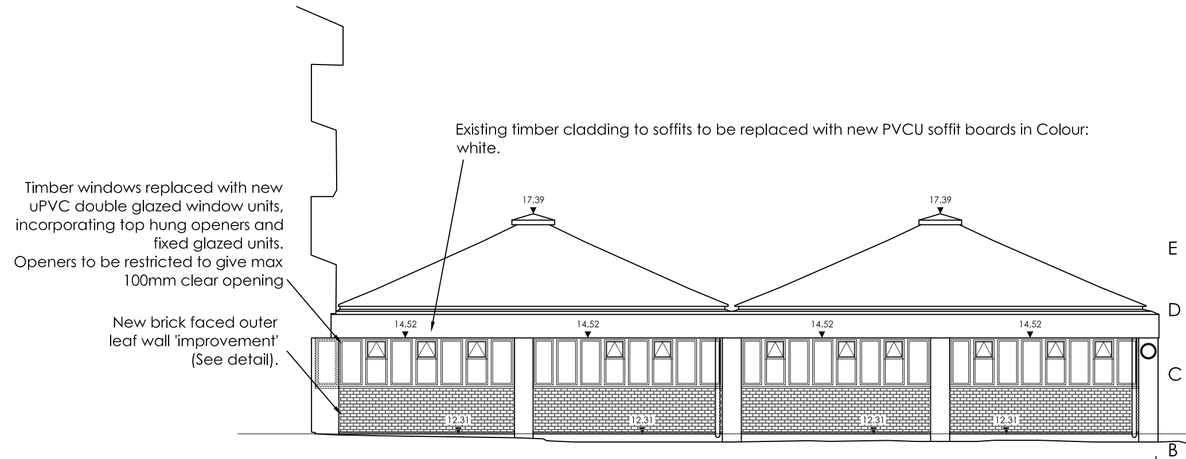

0m 1 2 3 4 5 6 7 8 9 10m

SCALE BAR

REV	DATE	AMENDMENT	BY
E	11.06.20	Notes altered to proposed North elevation ramps confirming Permitted Development.	KP
D	20.05.20	Ramps added to North access doors. Proposed soffit material changed.	KP
C	19.02.20	North Exit doors added. Wall 'infill' changed to wall 'improvement' - Brick outer leaf.	PB
		For Construction	
B	31.01.20	North Exit doors replaced with windows.	PB
A	Jan 20	2-2 amended. 3-3 Shows solid lower panel	PB

PROJECT: HAVANT HEALTH CENTRE
Replacement Windows & External Doors

DRAWING: Proposed Elevations North

Date: Dec. 19 | Drawn By: PB
Scale: 1: 100 @A1 | Bs. App. By: AF
Drawing No: 005 E | File Location: 006636/H/Baqus Proposals

BAQUS
Construction & Property Consultancy

MIDLAND HOUSE, 1 MARKET AVENUE,
CHICHESTER, WEST SUSSEX PO19 1JU
TEL: 01243 792220 FAX: 01243 792016
e-mail: enquiries@baqus.co.uk
www.baqus.co.uk