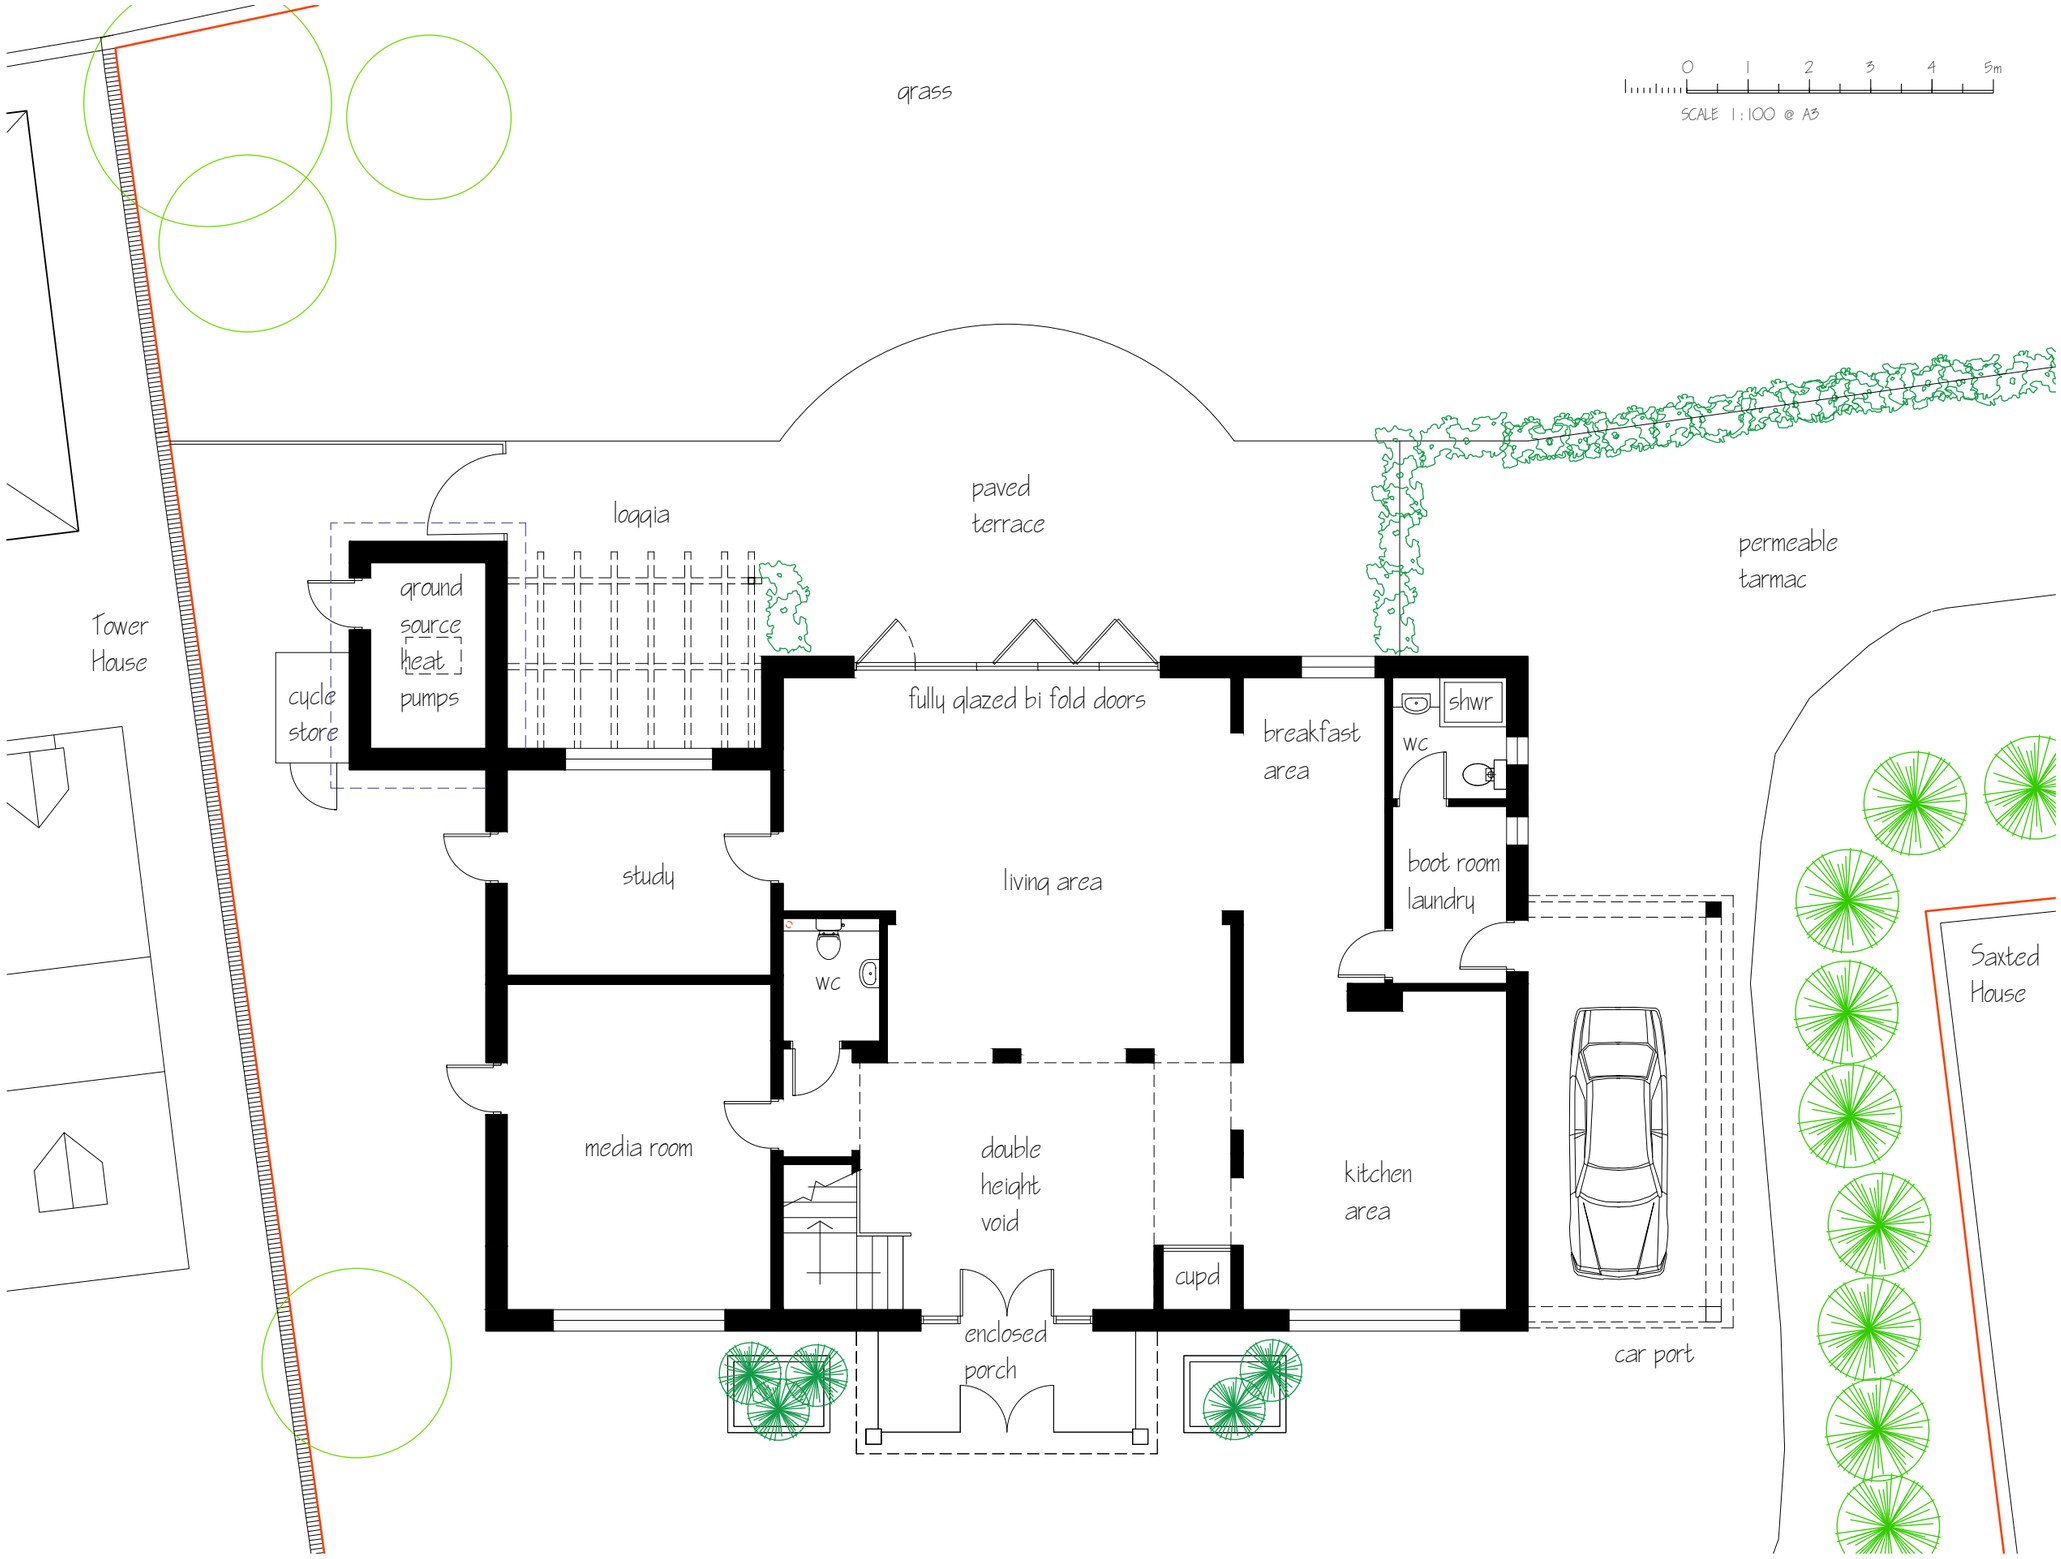

(1) FIGURED DIMENSIONS MUST BE TAKEN IN PREFERENCE TO SCALED DIMENSIONS AND SITE DIMENSIONS ARE TO BE CHECKED BEFORE WORK IS PUT IN HAND

(2) THIS DRAWING IS THE COPYRIGHT OF DANIELLS HARRISON CHARTERED SURVEYORS AND MUST NOT BE REPRODUCED OR USED WITHOUT THEIR WRITTEN PERMISSION

(3) O S DATA REPRODUCED UNDER LICENCE No 100011120

50mm full size

PLANNING

rev	description	date	drawn

project
LAND ADJACENT
SAXTED HOUSE
TOWER STREET
EMSWORTH PO10 7BH

title
GROUND FLOOR PLAN

client
SEAMUS MADDOCK

scale
1 : 100 @ A3

drawn	Gary Wensley	checked	
date	May 2020	date	

job no	dra no	rev
190182	PL 03	B

Daniells Harrison
CHARTERED SURVEYORS
The Old Manor House
Wickham Road
Fareham
PO16 7AR
tel: 01329 221199
fax: 01329 221185
email: qs@dhcs.co.uk
www.dhcs.co.uk
RICS
Architectural Services
Historic Buildings
Project Management
Building Surveying Services