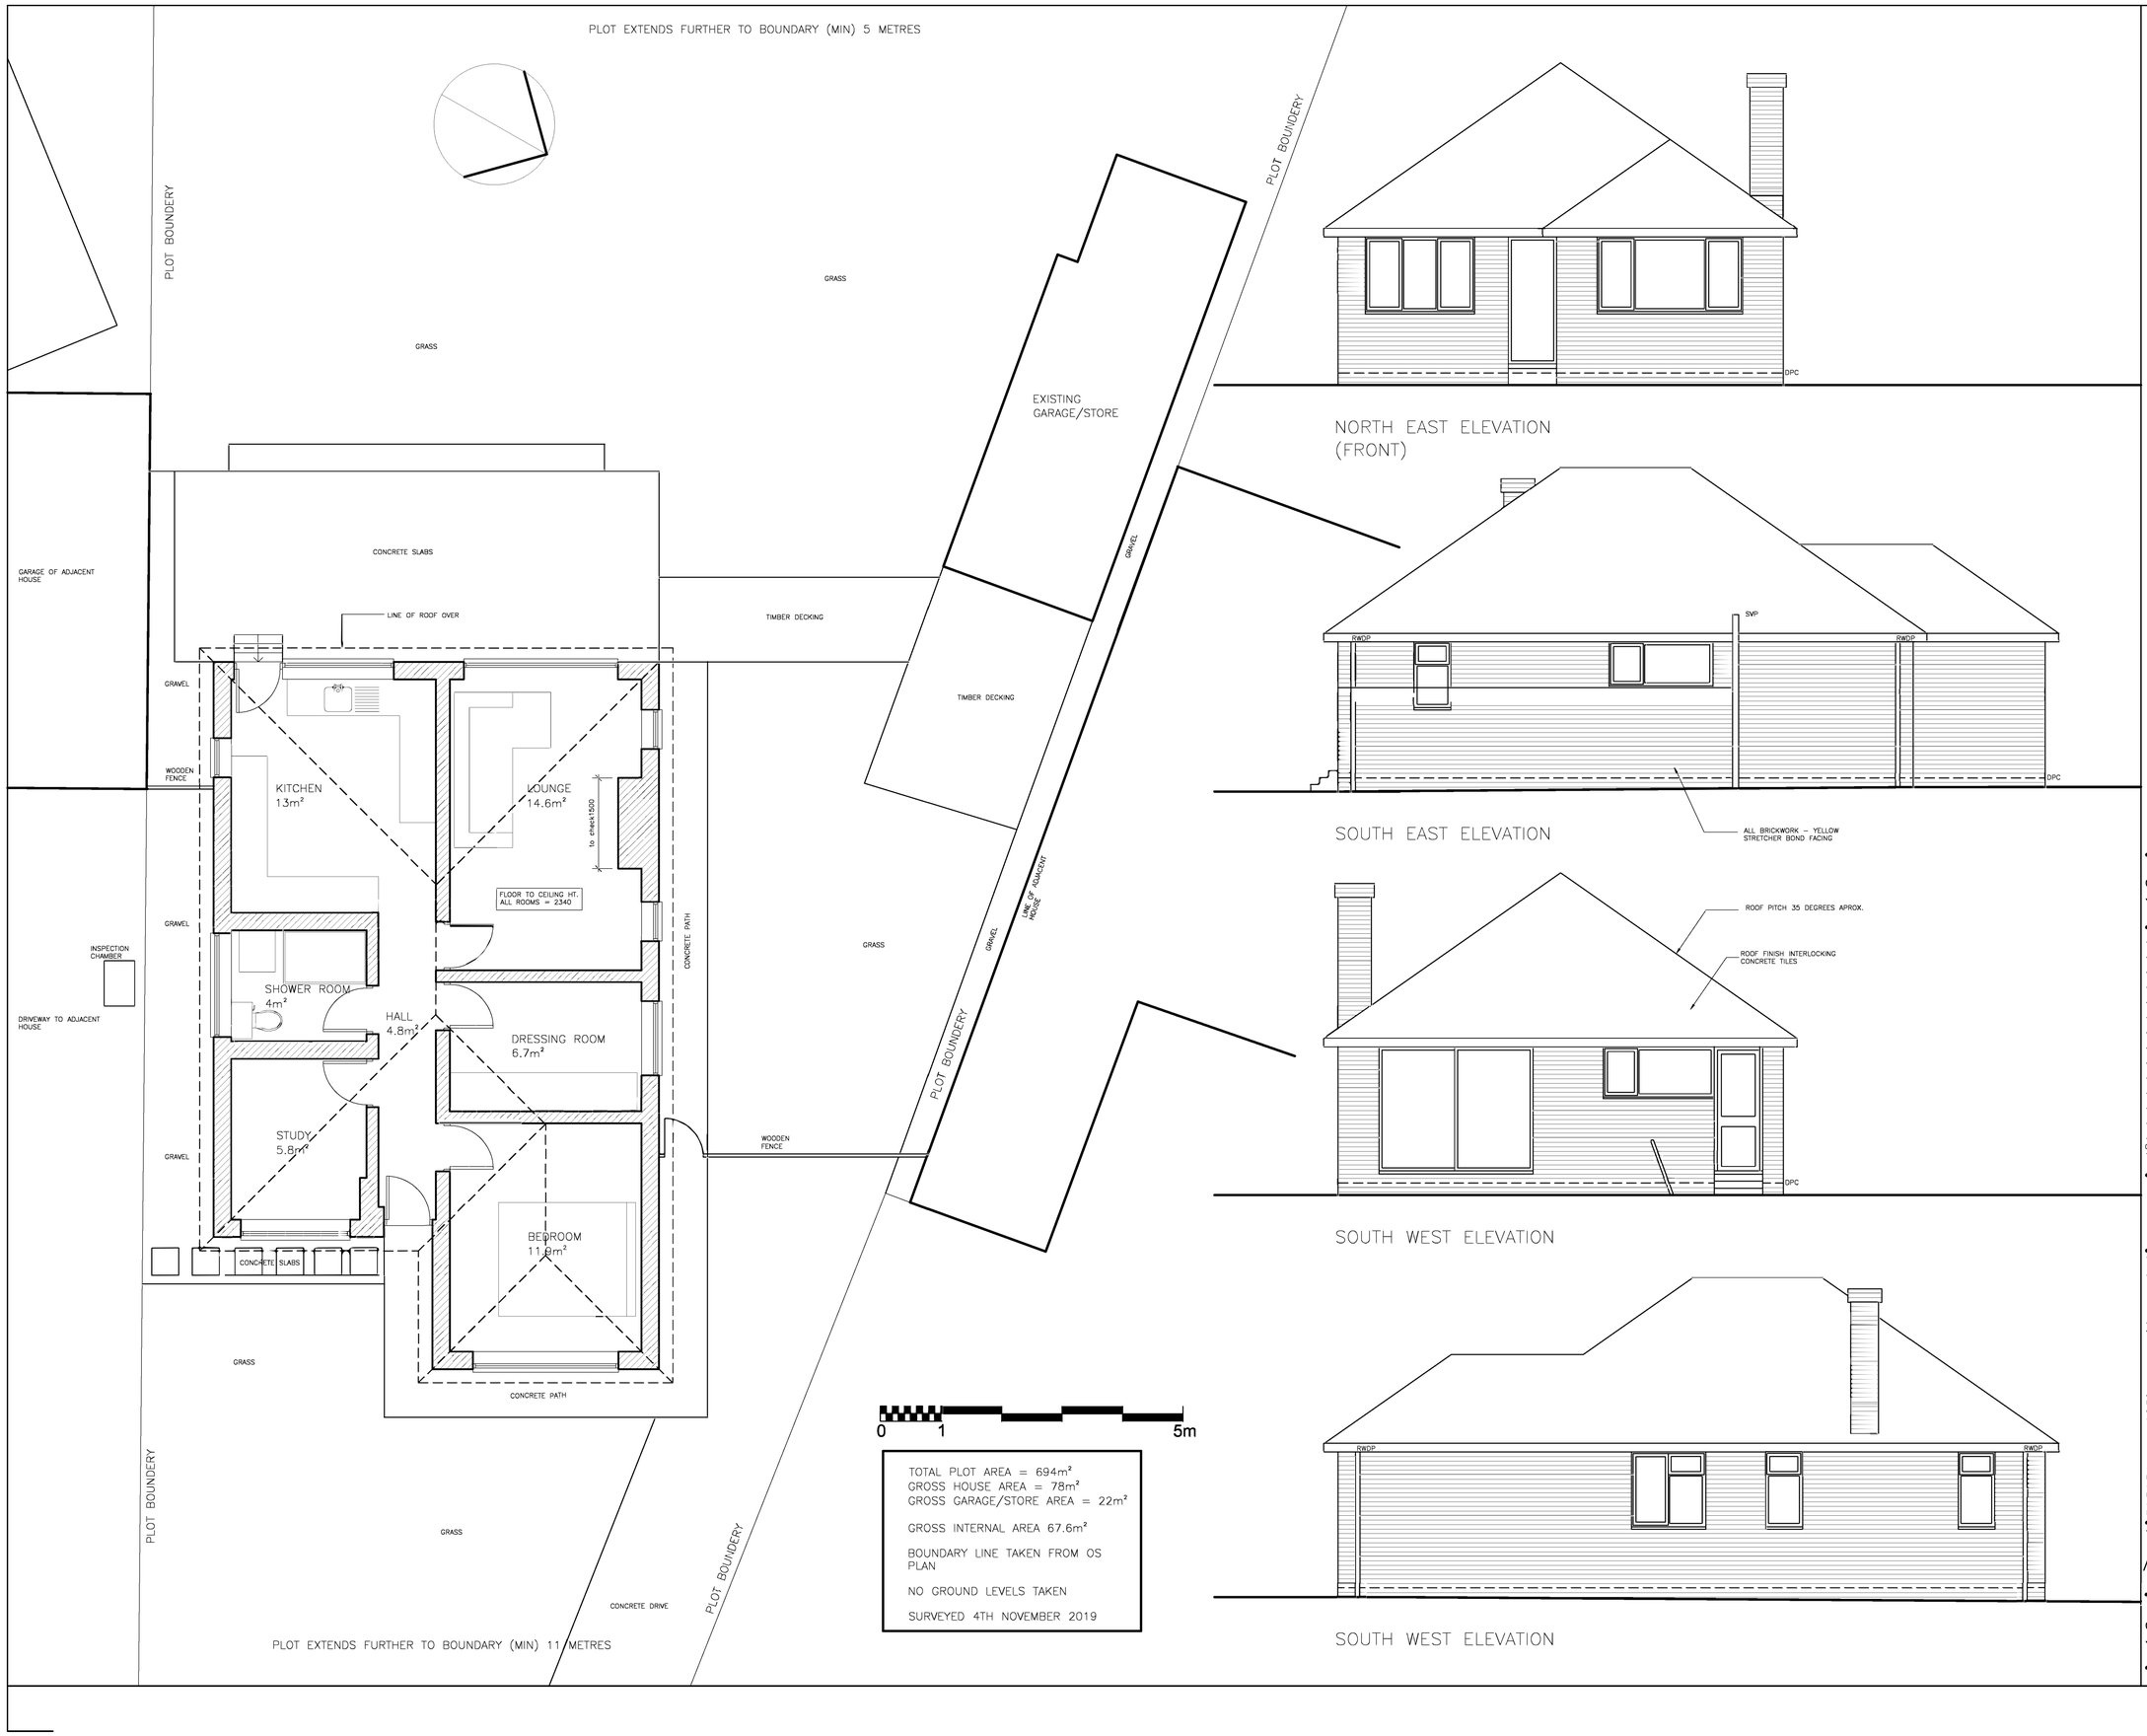

NORTH EAST ELEVATION
(FRONT)

SOUTH EAST ELEVATION

SOUTH WEST ELEVATION

SOUTH WEST ELEVATION

NOTES

1 Figured dimensions to be read in preference to scaled.

2 Check all dimensions on site.

3 Drawing Processes:
D = Design
L = Location
A = Assembly
C = Components
S = Schedules

4 Revision Prefixes:
P = Preliminary/Planning/Pre-tender
T = Tender
C = Construction
R = Record

5 Cross Reference:
[M10/320] = Specification Clause Number
20/C-10 = Detail Number/Drawing Number

DRAWING REFEFENCE
S-01
P2
REVISION

DESCRIPTION	DATE	BY	REV.
CORRECTIONS	7/1/2020	DW	P2

CLIENT
A & D

JOB
57 BUCKLAND CLOSE

DRAWING
SURVEY DRAWING

DRAWN DW CHECKED
DATE 9/12/2019 SCALE 1/50 @ A1
FILE PATH:
JOB REFERENCE
A&D

DRAWING REFE FENCE
S-01
P2
REVISION