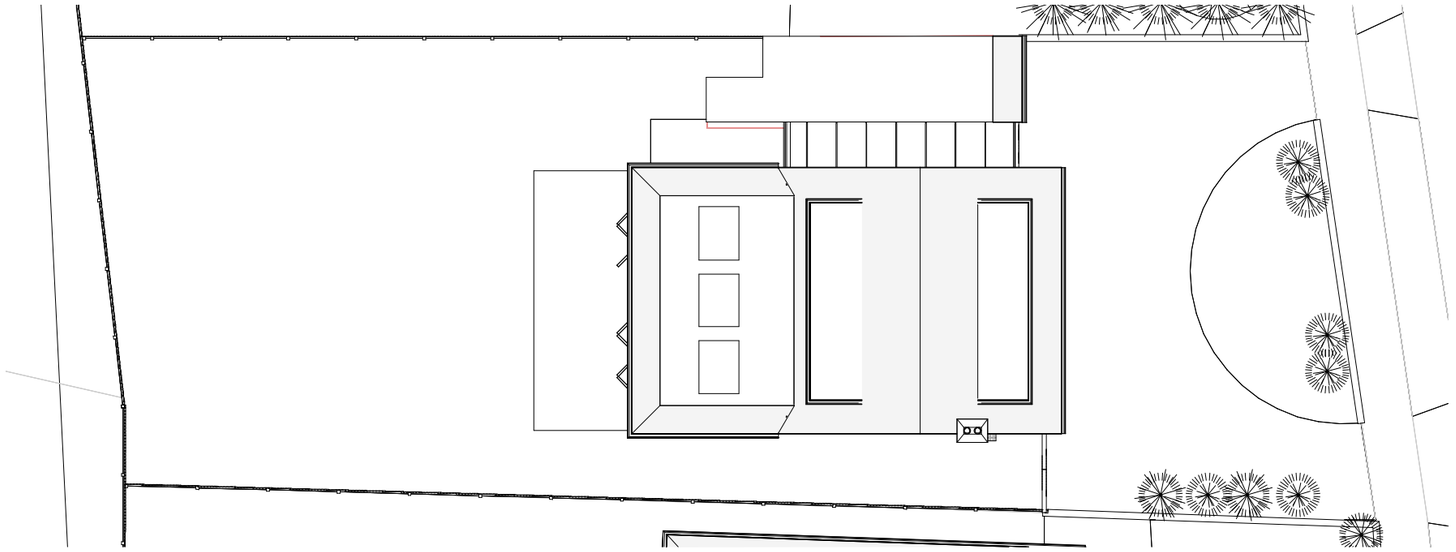

## 2 Site / Roof Plan
1 : 200

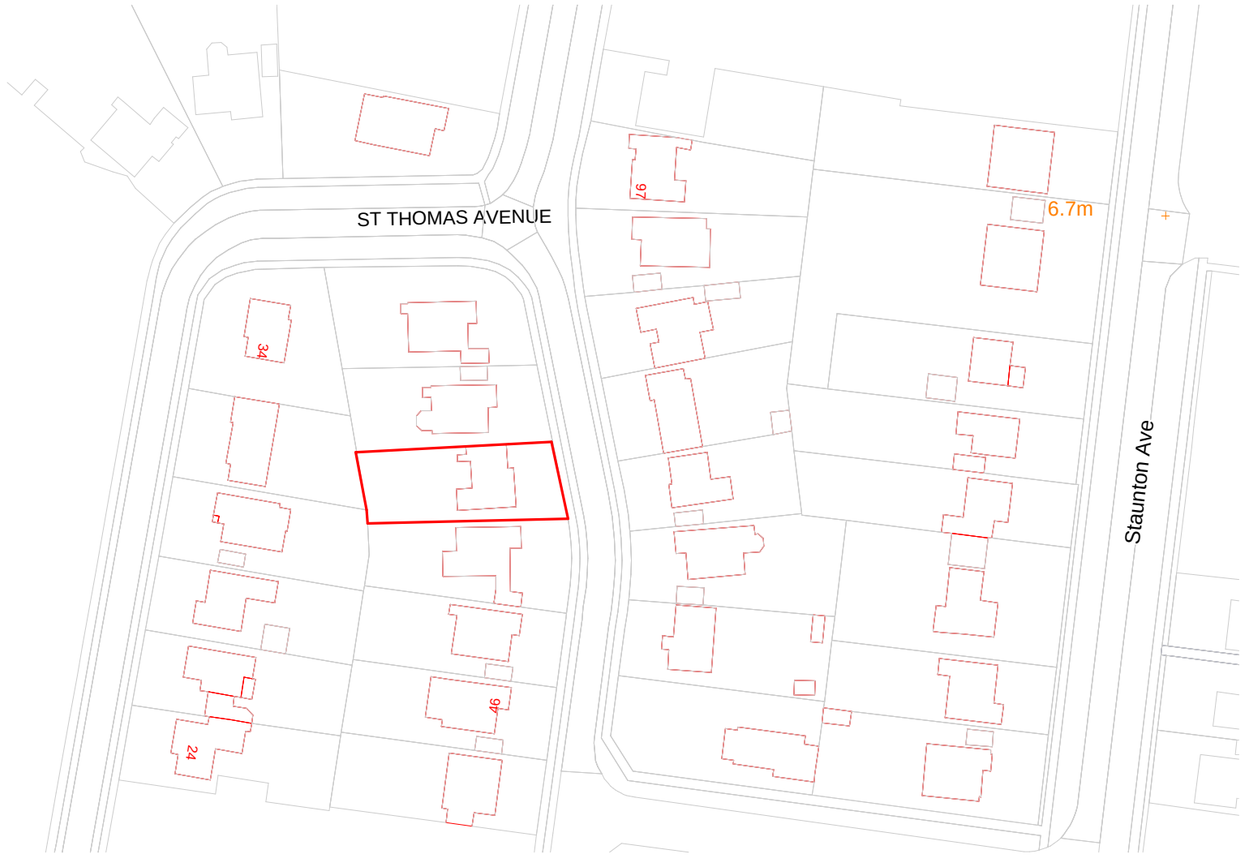


This map was purchased from emapsite.com and is subject to the following © Crown copyright and database rights
Ordnance Survey 0100031673

## 1 Location Plan
1 : 1250

### Levels
Site is level hence no level survey has been provided

### Flood Risk
This site does not fall in a flood risk area

### Tree Survey
This proposal has no impact on trees

### Parking Provision
This site will retain three parking spaces

### Boundary Treatment
The boundaries are made up of1.8m timber panel fences 1m brick walls and hedging to various heights (no changes proposed)

**IJ Murray Associates Ltd**
CIAT REGISTERED PRACTICE
www.ijma.co.uk

I J Murray Associates Ltd
200 Seafront
Hayling Island
Hampshire
PO11 9HR
Phone 07779 246915
e-mail ian@ijma.co.uk

These drawings are the property of IJ Murray Associates Ltd and should not be reproduced or used in any way without the permission of a Director of IJ Murray Associates Ltd

These drawings are for planning and building regulation purposes only and are not for construction. All dimensions should be checked on site before work commences

Cara Haywood

40 St Thomas Ave

# Proposed site and location plans

| | | | |
|---|---|---|---|
| Project number | Project Number | A106 V6 | |
| Date | Issue Date | | |
| Drawn by | Author | | |
| Checked by | Checker | Scale | As indicated |

06/06/2019 16:53:45