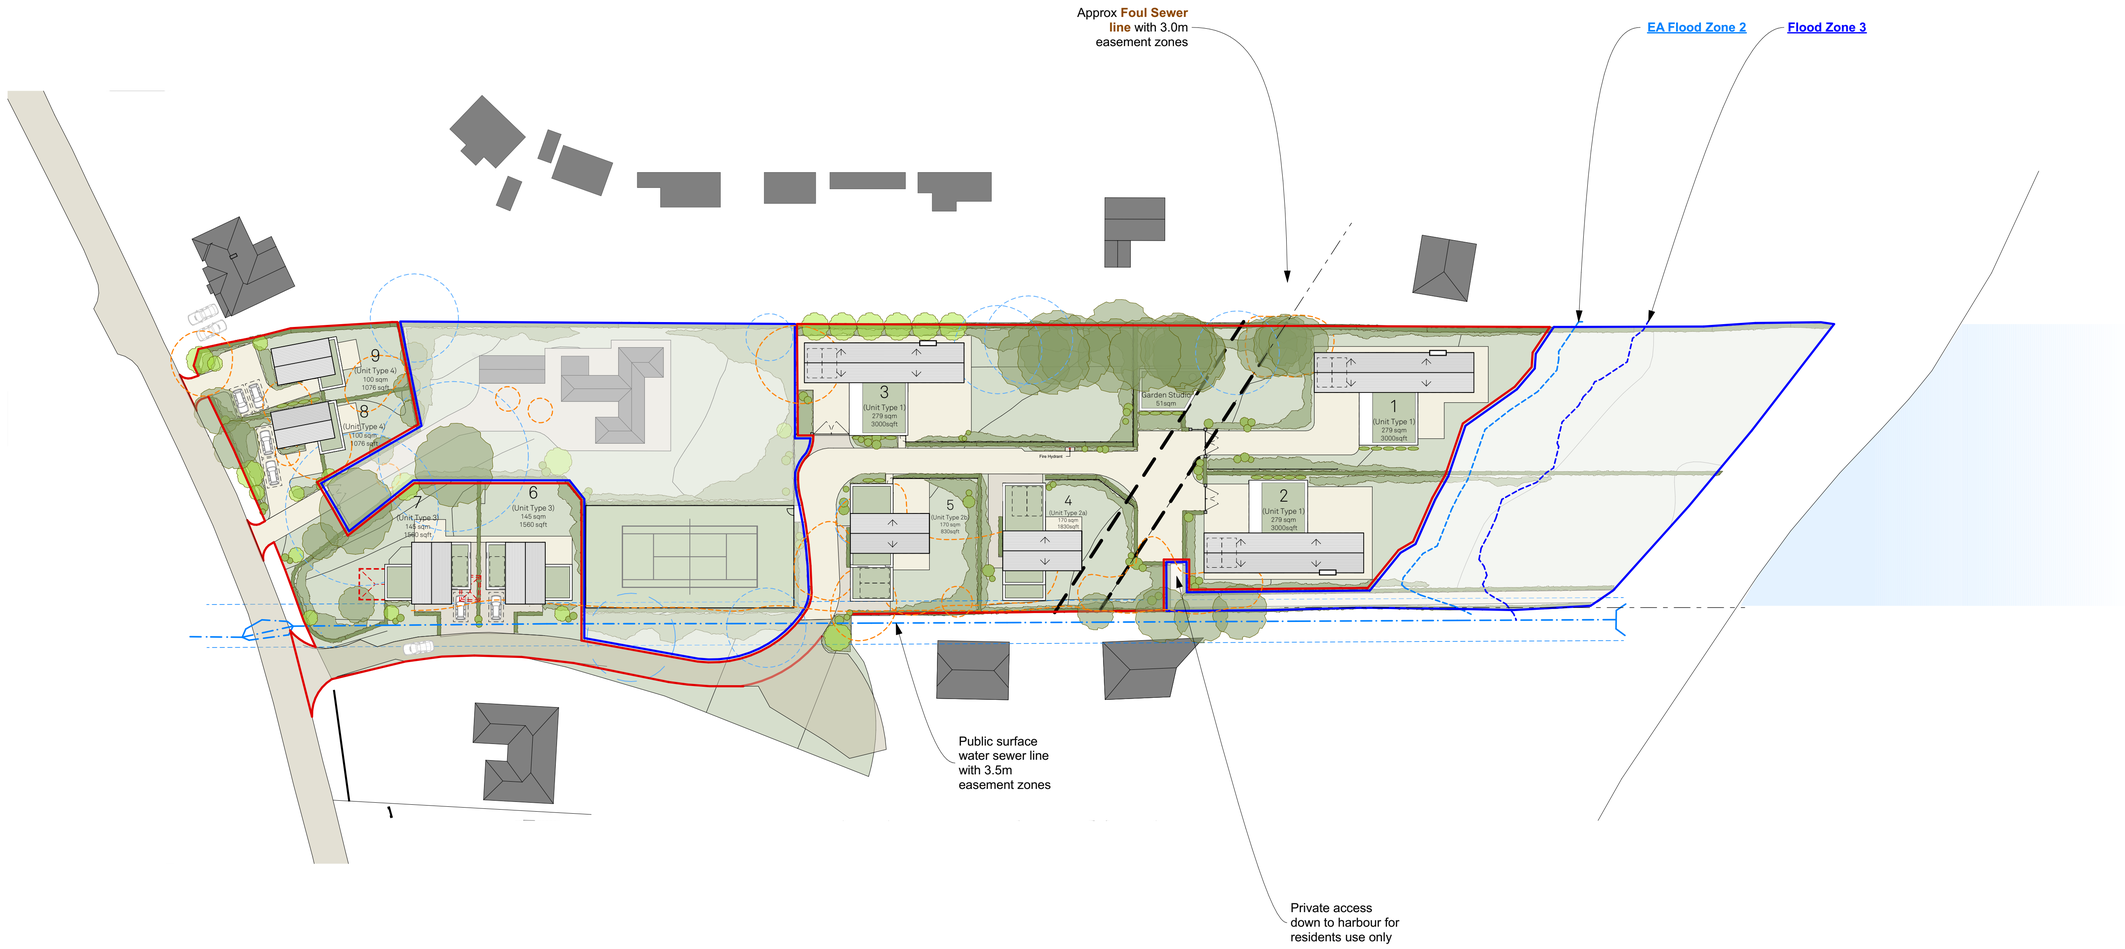


Key:

objects to be removed

Root Protection Area

N

Scale 1:500

0 10 20 30M

revisions

P01	8/3/2017	First Issue	P08	2/8/2019	Plot 6 access amended	P15	4/9/2020	Detached units
P02	10/27/2017	Revised access following client instruction	P09	2/8/2019	Plot 6 flipped			
P03	11/3/2017	General amendments	P10	4/23/2019	Plot types amended			
P04	10/26/2018	Path moved to edge of site	P11	6/4/2019	GIAs added			
P05	11/2/2018	Road layout amended	P12	10/2/2019	New dwelling added			
P06	11/13/2018	Tennis court moved	P13	10/22/2019	Access to new dwelling amended			
P07	11/19/2018	Additional trees retained, Plot 1 moved accordingly	P14	3/3/2020	9 unit scheme			

this drawing is the copyright of Re-Format LLP and may not be copied, altered or reproduced in any way or passed to a third party without written authority. All dimensions subject to site survey and site verification. Do not scale for construction ©

www.re-format.co.uk
mail@re-format.co.uk
+44 (0)1420 82131

drawn by	date	project title	status	drawing status	
DF	April 2018	46 Warblington Road	Suitable for Co-ordination	S1	
checked by	scale at A1	document title	drawing number	revision	
MS	1:500	Proposed Site Plan	15048-RFT-00-ZZ-DR-A-0121-S1	P15	

RE-FORMAT