

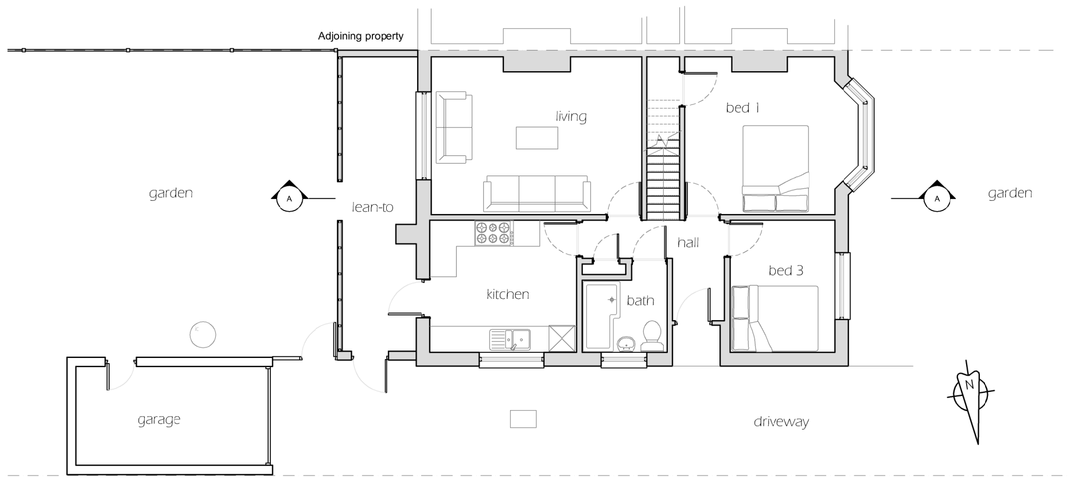


Existing Ground Floor Plan
Scale 1:100

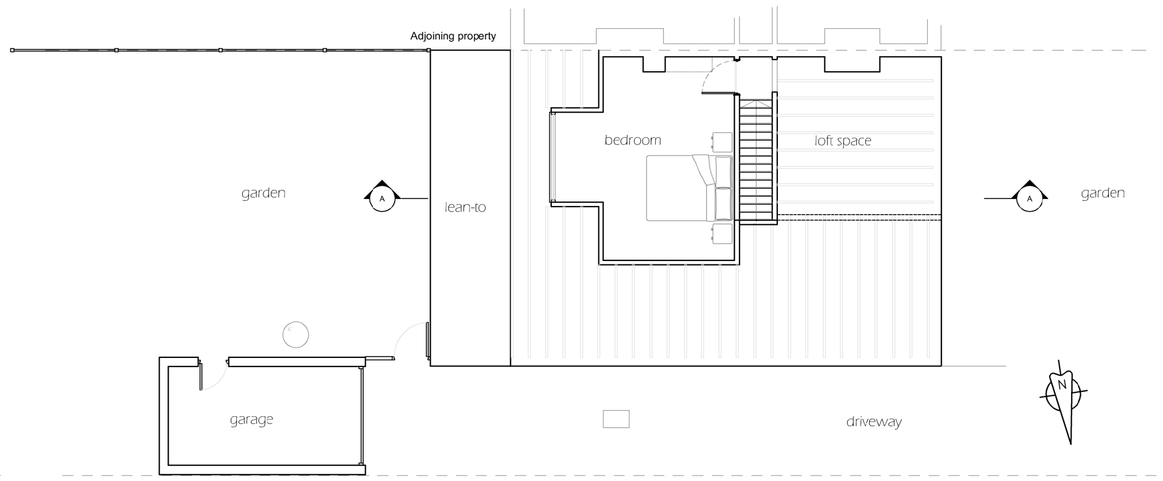

Existing First Floor Plan
Scale 1:100

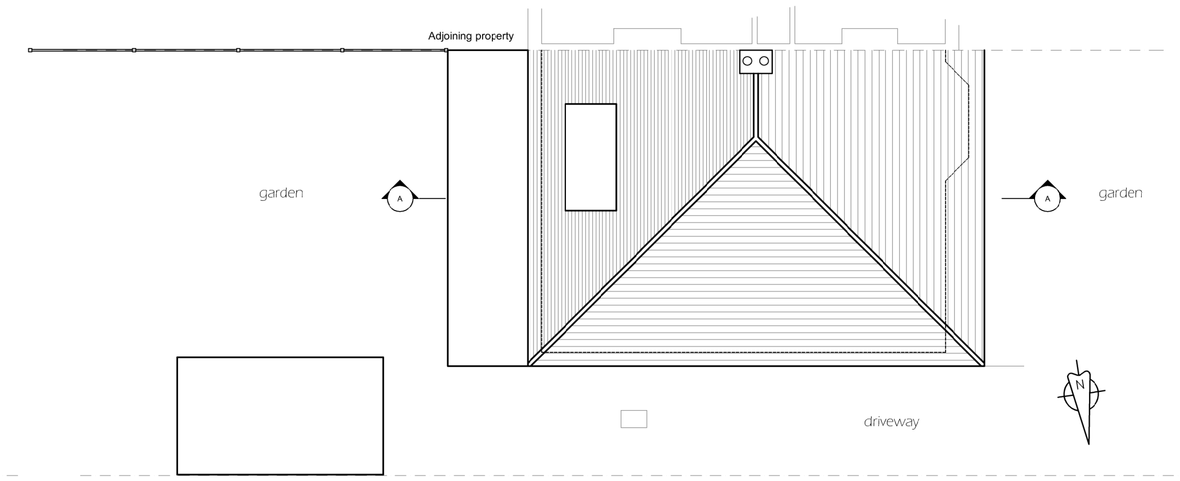


Existing Roof Plan
Scale 1:100




Existing Front Elevation (West)
Scale 1:100


Number 68 shown in outline

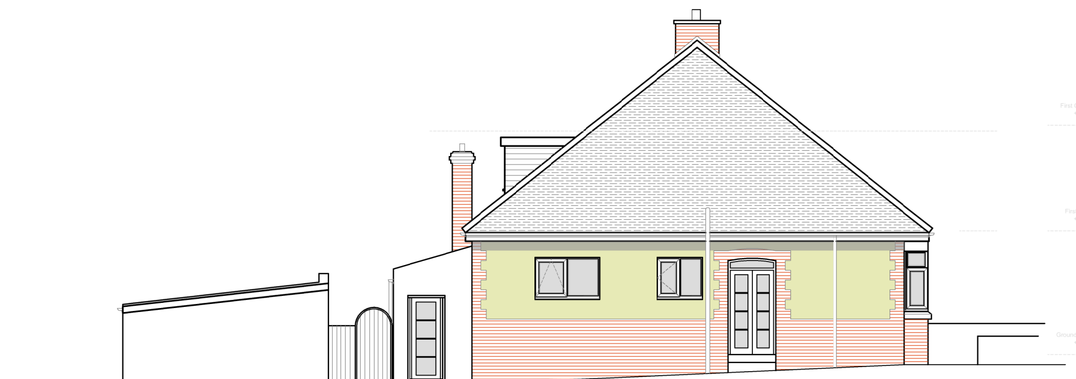

Existing Side Elevation (North)
Scale 1:100

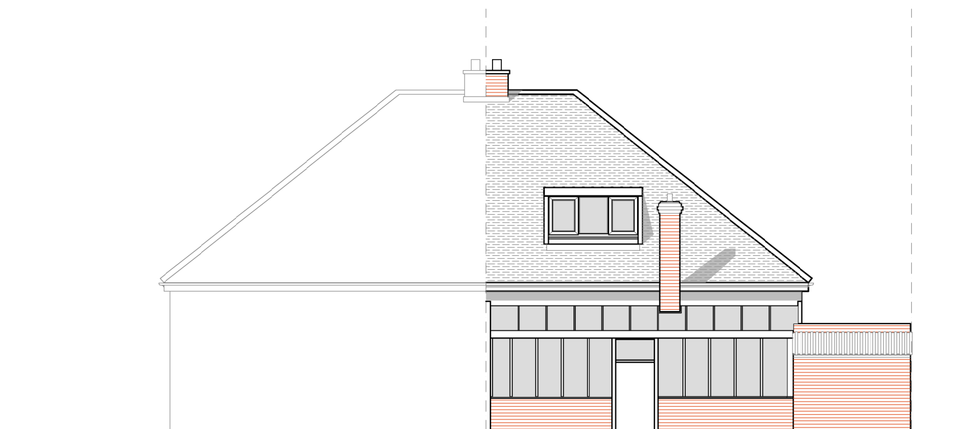


Existing Rear Elevation (East)
Scale 1:100

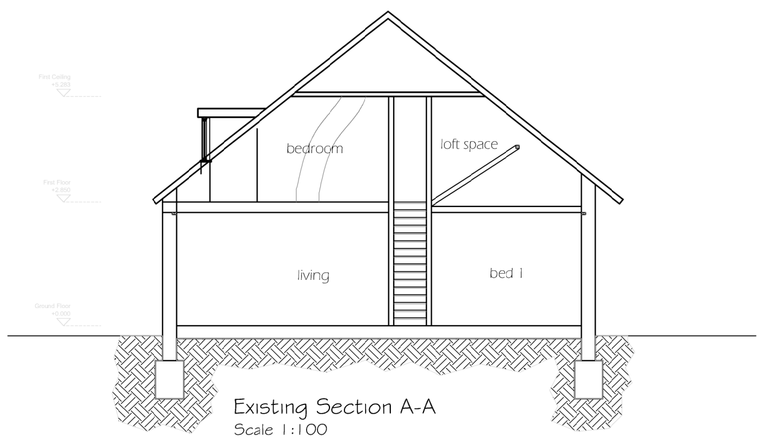


Existing Section A-A
Scale 1:100


SCALE BAR 1:2500

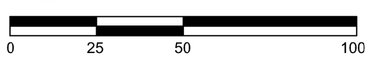


SCALE BAR 1:1250

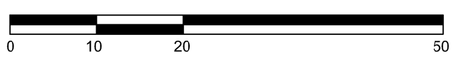


SCALE BAR 1:500

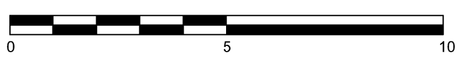

SCALE BAR 1:100

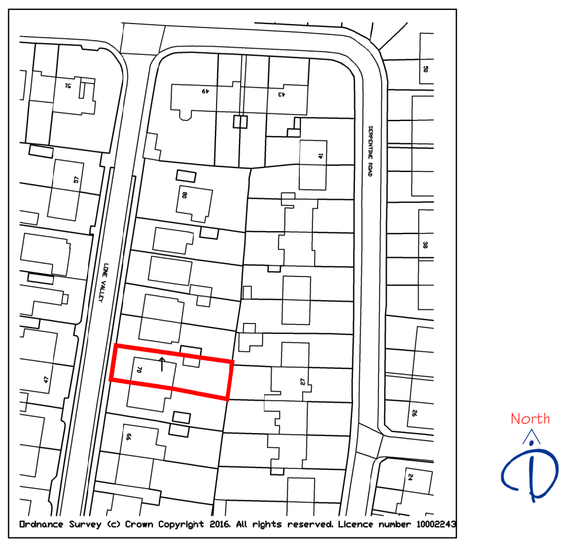

Location Plan
Scale 1:1250

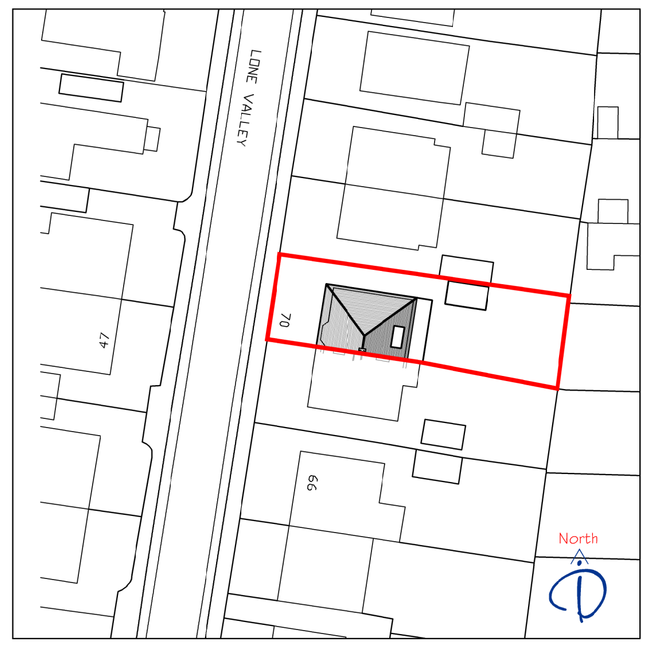

Existing Block Plan
Scale 1:500

Ordnance Survey (c) Crown Copyright 2016. All rights reserved. Licence number 100022432

Rev	Description	Date	PM
-			
-			

REVISIONS

CLIENT: Mr & Mrs Turner

PROJECT: Alterations to
70 Lone Valley
Widley, Hants.
PO7 5EB

TITLE: Existing Floor Plans, Elevations, Block Plan and Location Plan

iDraw Ltd, 26 Southdown Road,
Horndean, Hampshire. PO8 0ET
Tel: 02392 346 530 Mob: 07810 518 633
Email : idraw@live.co.uk Web: www.idrawarchitecture.co.uk

PLANNING

iDraw Limited
©Copyright Reserved 2016.

Scale : 1:100,500,1250@A1
Date : AUGUST2016
Drawn by : MD

Drawing No: 16.205.100

A	B	C	D	E	F	G	H
J	K	L	M	N	P	Q	R
S	T	U	V	W	X	Y	Z