




existing front elevation
scale 1:100 @ A1 and 1:200 @ A3

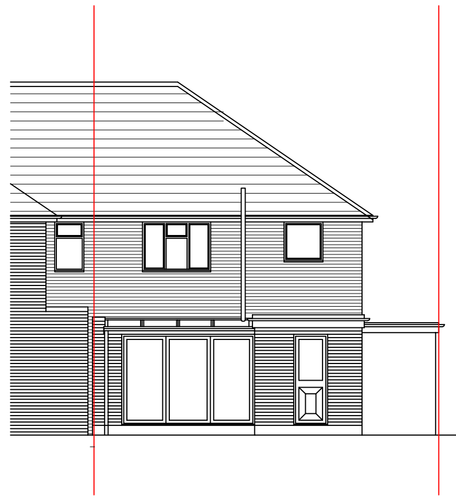


existing rear elevation
scale 1:100 @ A1 and 1:200 @ A3

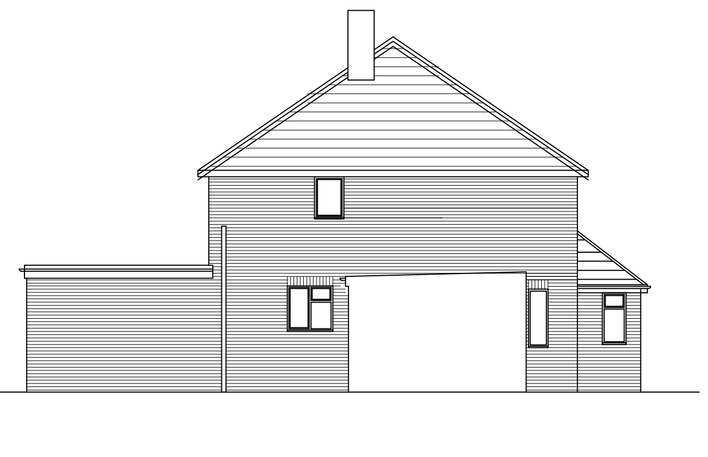


existing side elevation
scale 1:100 @ A1 and 1:200 @ A3

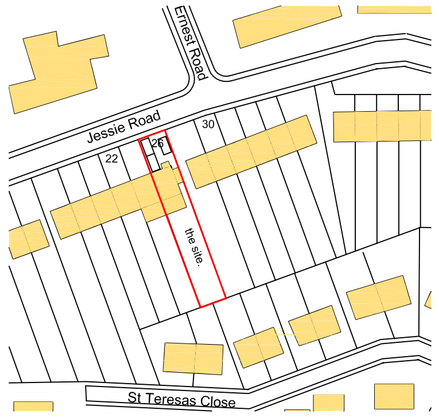

LOCATION PLAN
scale 1:1250@A1 and 1:2500@A3

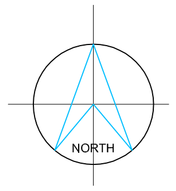

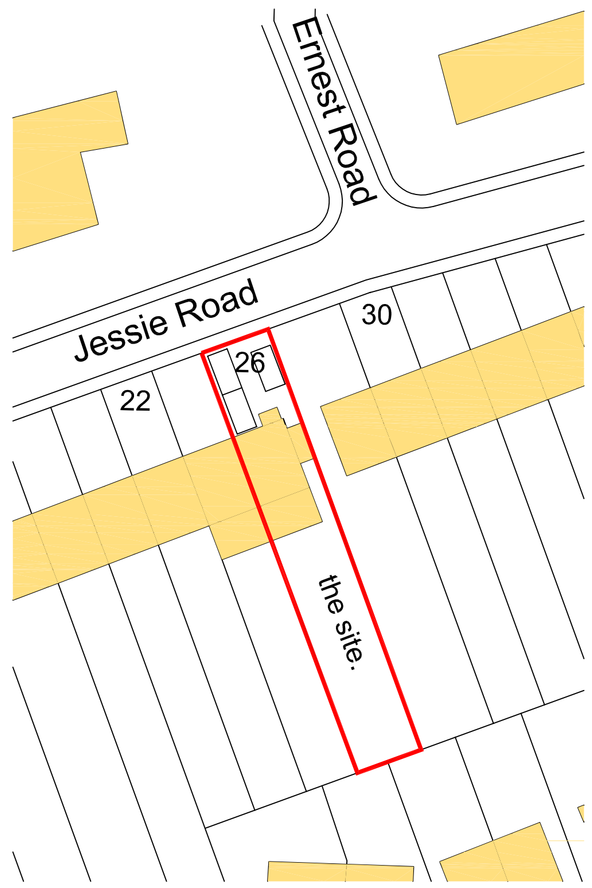

SITE PLAN
scale 1:500@A1 and 1:1000@A3




proposed front elevation
scale 1:100 @ A1 and 1:200 @ A3




proposed rear elevation
scale 1:100 @ A1 and 1:200 @ A3




proposed side elevation
scale 1:100 @ A1 and 1:200 @ A3

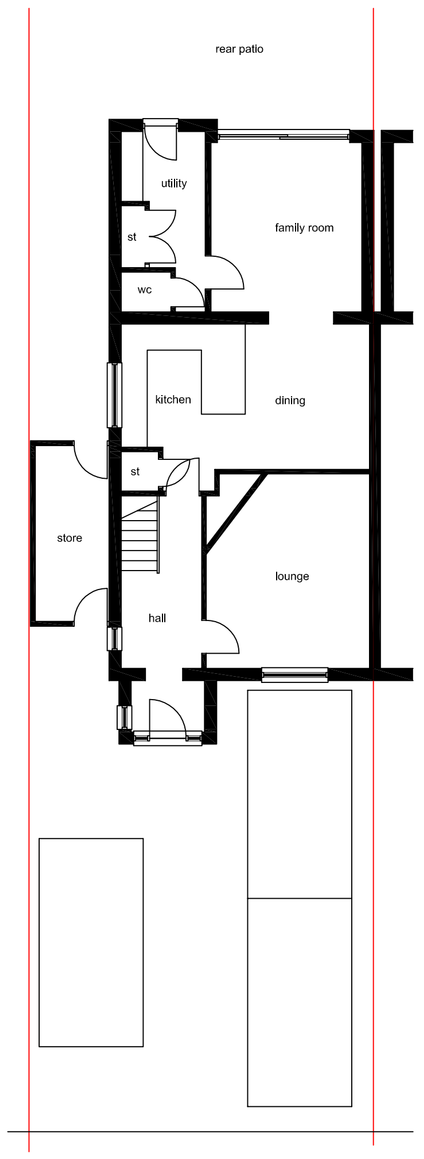


existing/proposed ground floor
scale 1:100 @ A1 and 1:200 @ A3

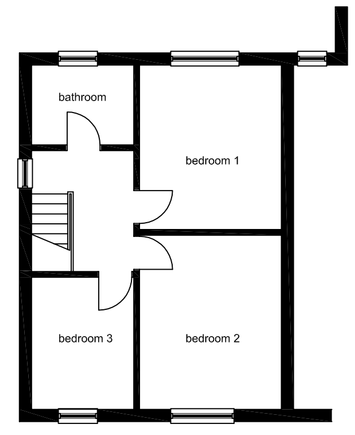


existing first floor
scale 1:100 @ A1 and 1:200 @ A3

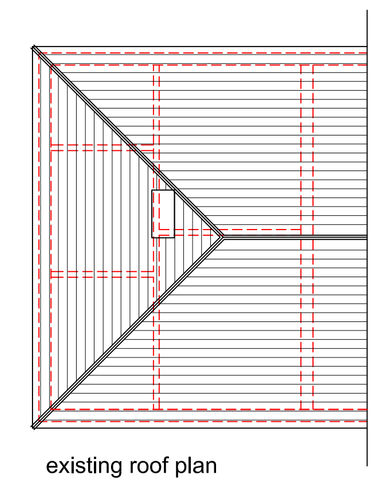


existing roof plan
scale 1:100 @ A1 and 1:200 @ A3

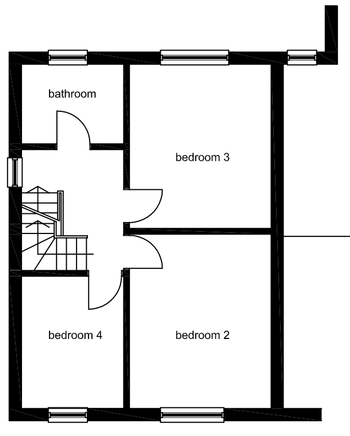

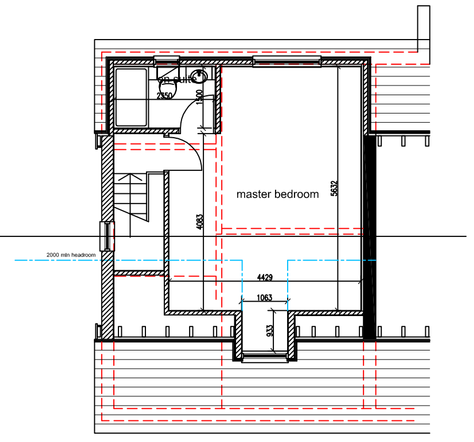

proposed first floor
scale 1:100 @ A1 and 1:200 @ A3

proposed second floor
scale 1:100 @ A1 and 1:200 @ A3

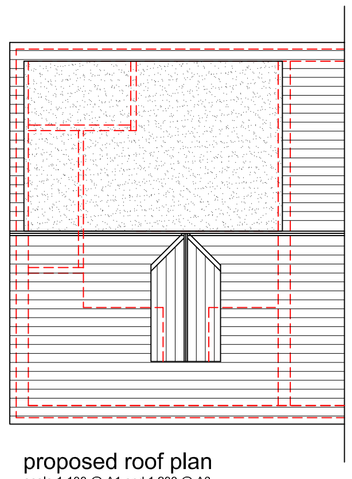

proposed roof plan
scale 1:100 @ A1 and 1:200 @ A3

revision	notes	date	drawn	check	revision	notes	date	drawn	check	revision	notes	date	drawn	check
A	car parking added, room notatiron amended	13-09-19	sgr											

scale width 100mm @ a1 - 50mm @ a3

notes

this drawing is the copyright of the Skyline Design Services Ltd, and must not be reproduced in whole or part or used for the execution of works without their permission.

all dimensions to be checked on site prior to commencement of construction works and the architect notified of any discrepancy.

figured dimensions are to be used in preference to scaled dimensions.

no deviation from this drawing will be permitted without prior consent of the architect.

all drawings are prepared subject to a full measured and structural survey of the buildings and site.

all structural work is subject to the appointment of a structural engineer to confirm and agree the structural proposals.

os promap licence no. 100020449.

Skyline Design Services

Beechcroft.
Lith Avenue, Horndean, Portsmouth, P08 0HA

tel: 07813 352897
e-mail: steverskylinedesignservices@gmail.com

project Proposed extension to 26 Jessie Road. Bedhampton	drawn sgr	checked	
	date 09-19	status pl	
detail existing& proposed plans elevations, site and location plans	a1 scale stated	a3 scale stated	3055-01 rev A