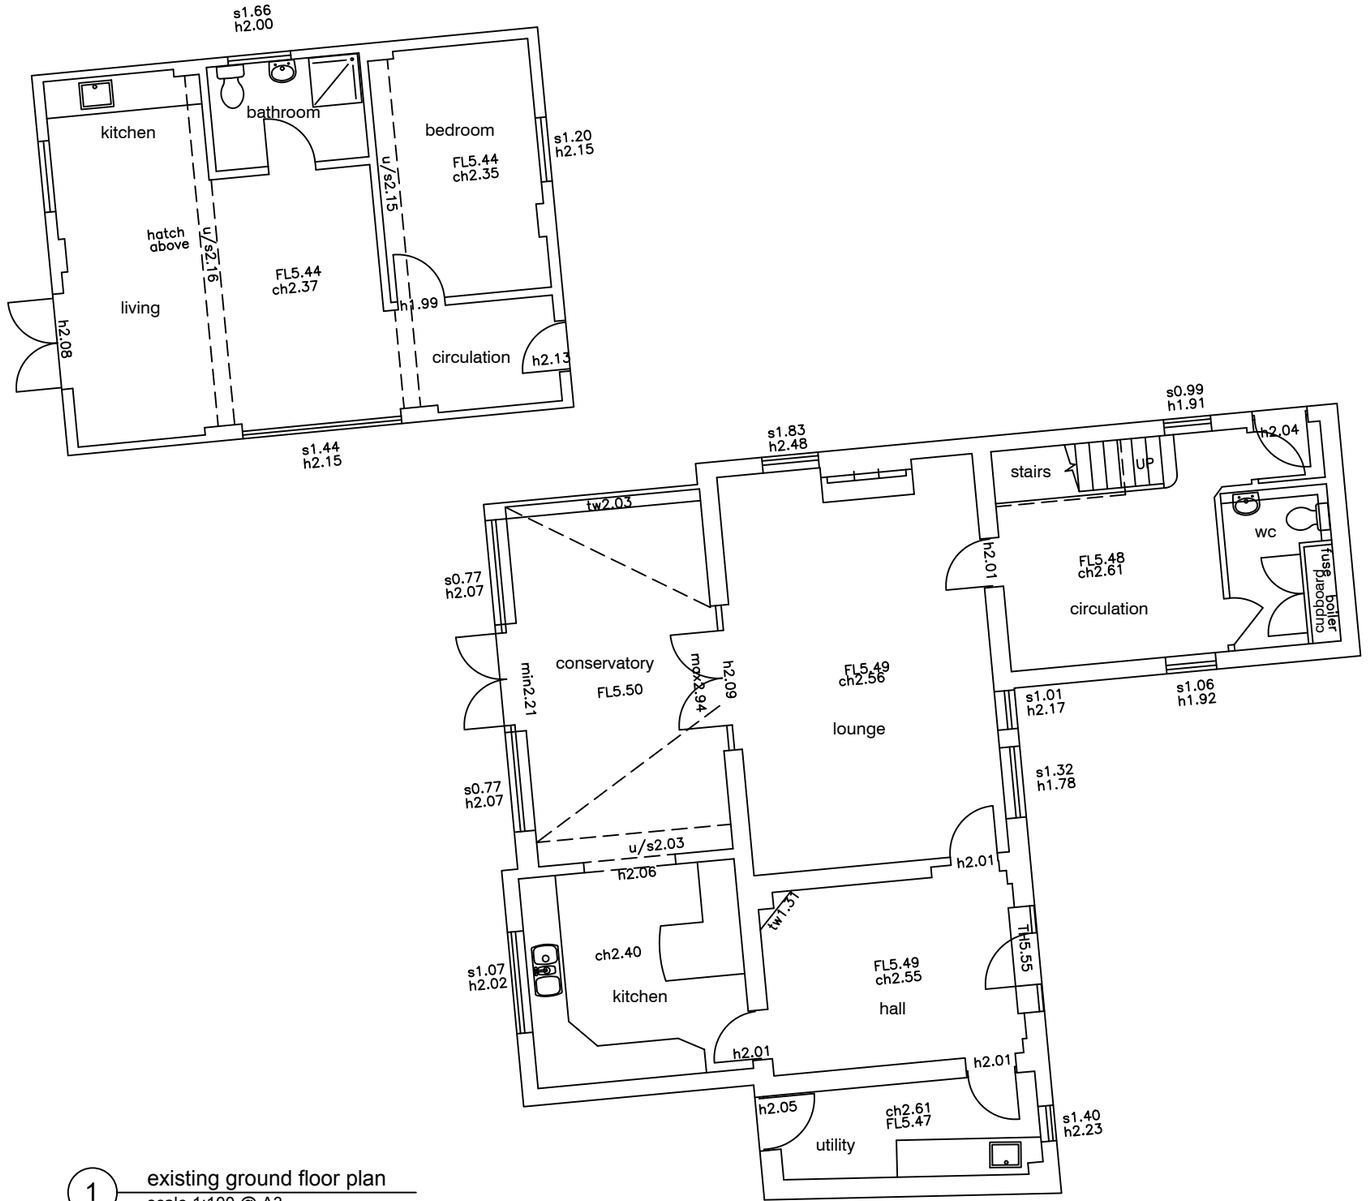



1 existing ground floor plan
scale 1:100 @ A3

pre-application

this drawing is not for construction
this drawing is the property of:
dwell design
unit 8d,
funtley court,
funtley hill,
fareham,
po16 7uy

revisions
a/29.08.19/issued for pre-application

scale bars
1:100 0 1 2 5

scale
1:100 @ A3

job name
clarence house,
stamford avenue

dwell design ltd

| date | job number | drawing number | drawing name | status | revision |
|---|---|---|---|---|---|
| february 2019 | 18038 | (pl)003 | existing ground floor plan | planning | a |