External bollards

External lights and internal lights to cycle stores

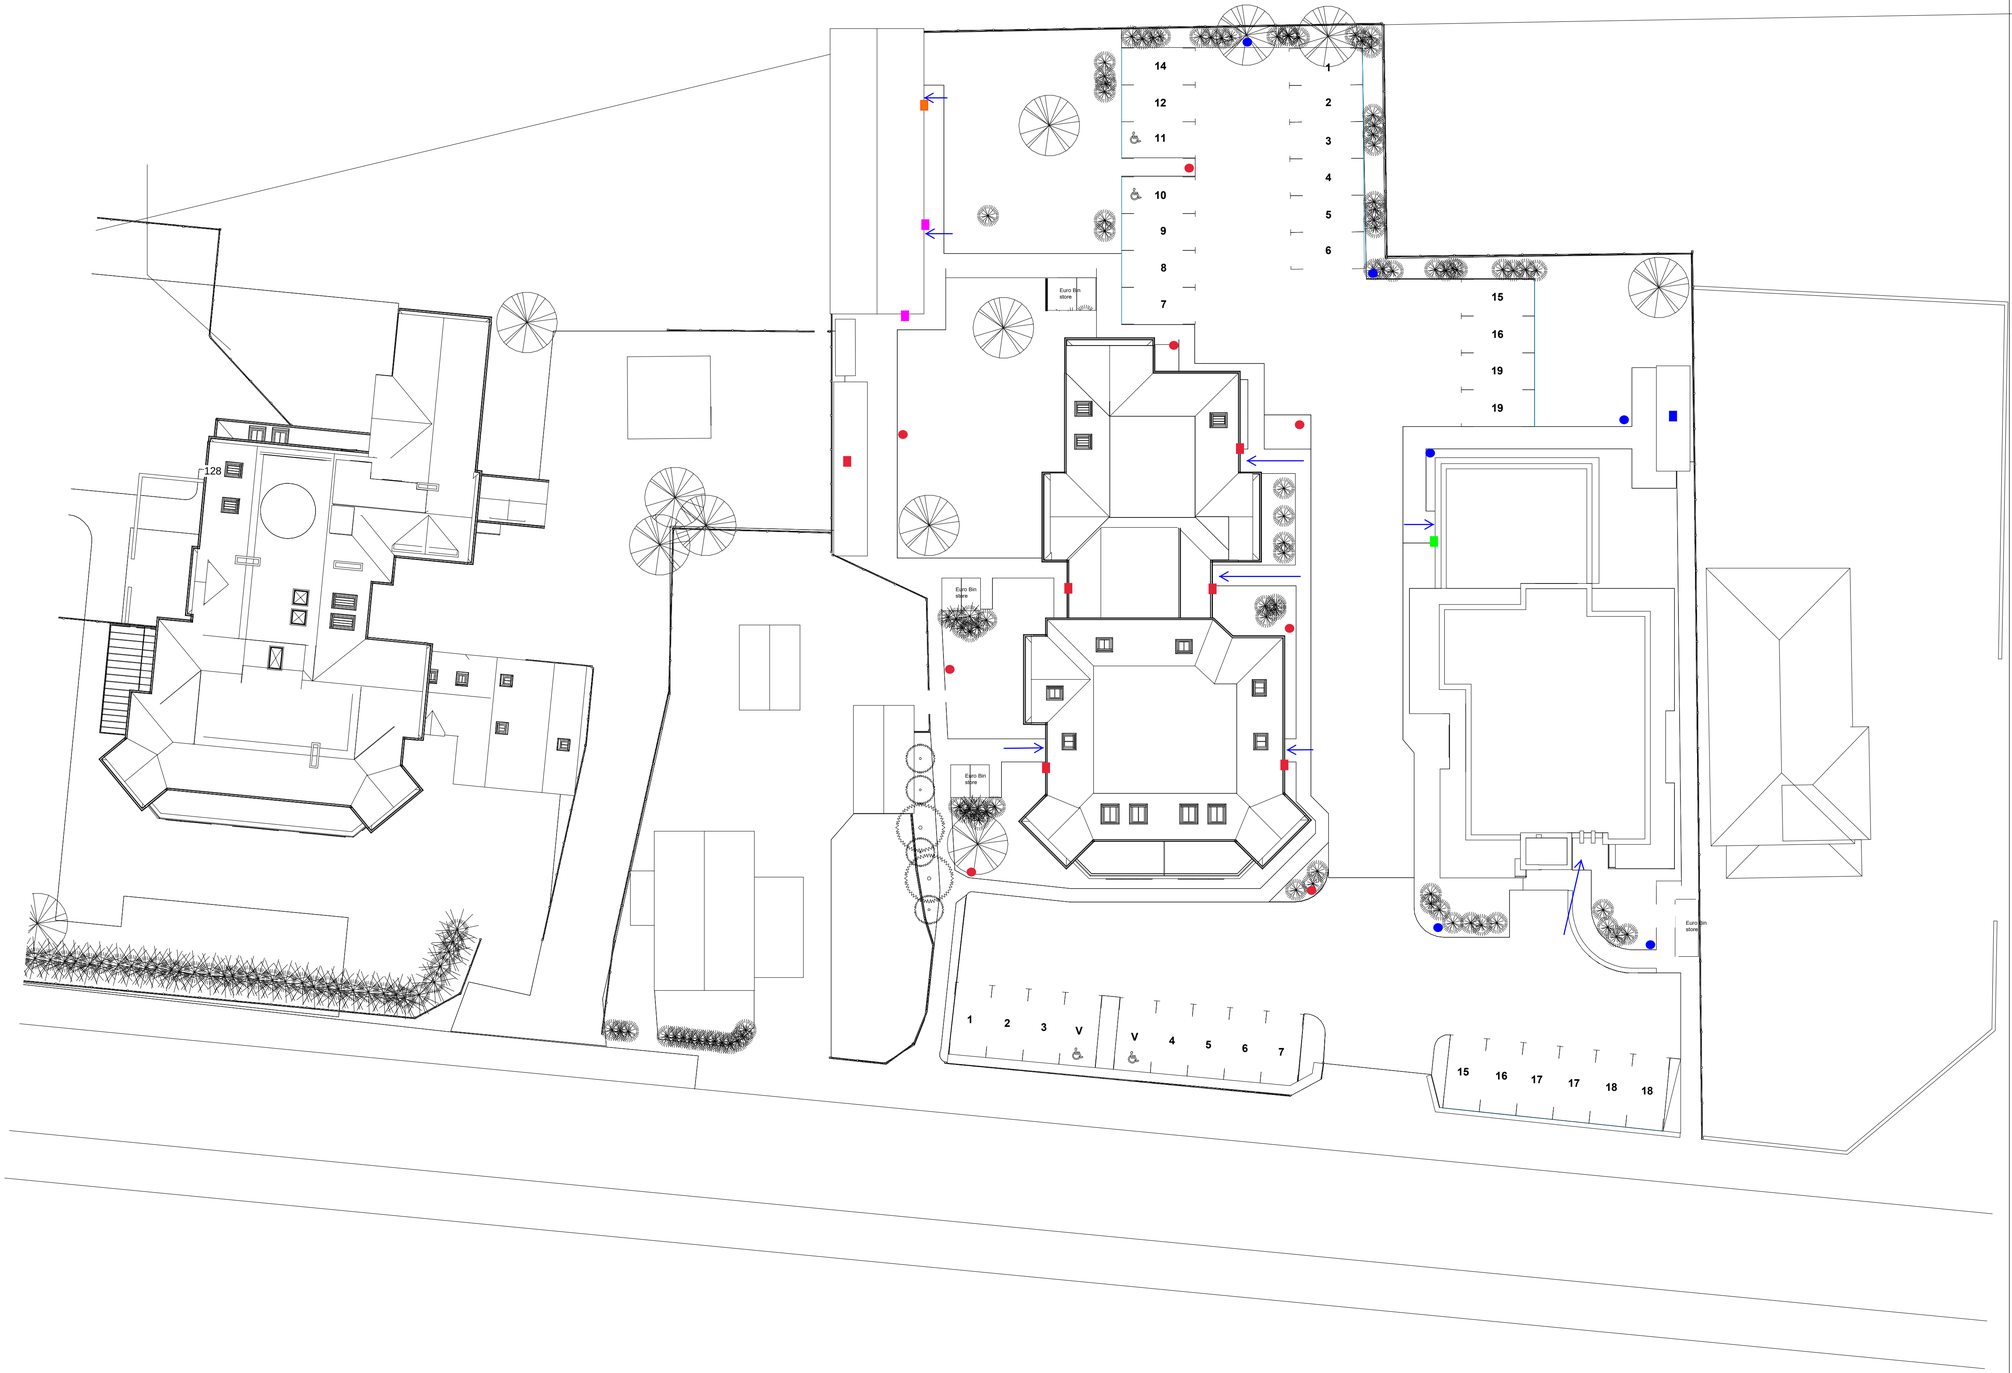

IJ Murray Associates

www.ijma.co.uk

IJ Murray Associates Ltd
173 Havant Road
Hayling Island
Hampshire
PO11 0LF
Phone 02392469004
Mob 07779 246915
e-mail ian@ijma.co.uk

These drawings are for planning and building regulation purposes only and are not for construction. All dimensions should be checked on site before work commences

Please note
All timber frame and structural details are for design guidance only and should be specified by the chosen timber frame manufacturer / structural engineer

These Drawings are the property of IJ Murray Associates Ltd and should not be reproduced or used in any way without the permission of a Director of I J Murray Associates Ltd

No.	Description	Date

Mr Stoneman
188 -190
Seafront H I

Proposed Site Plan

Project number	Project Number
Date	Issue Date
Drawn by	Author
Checked by	Checker

A103 V4.3

Scale 1 : 200

25/01/2018 14:40:21